

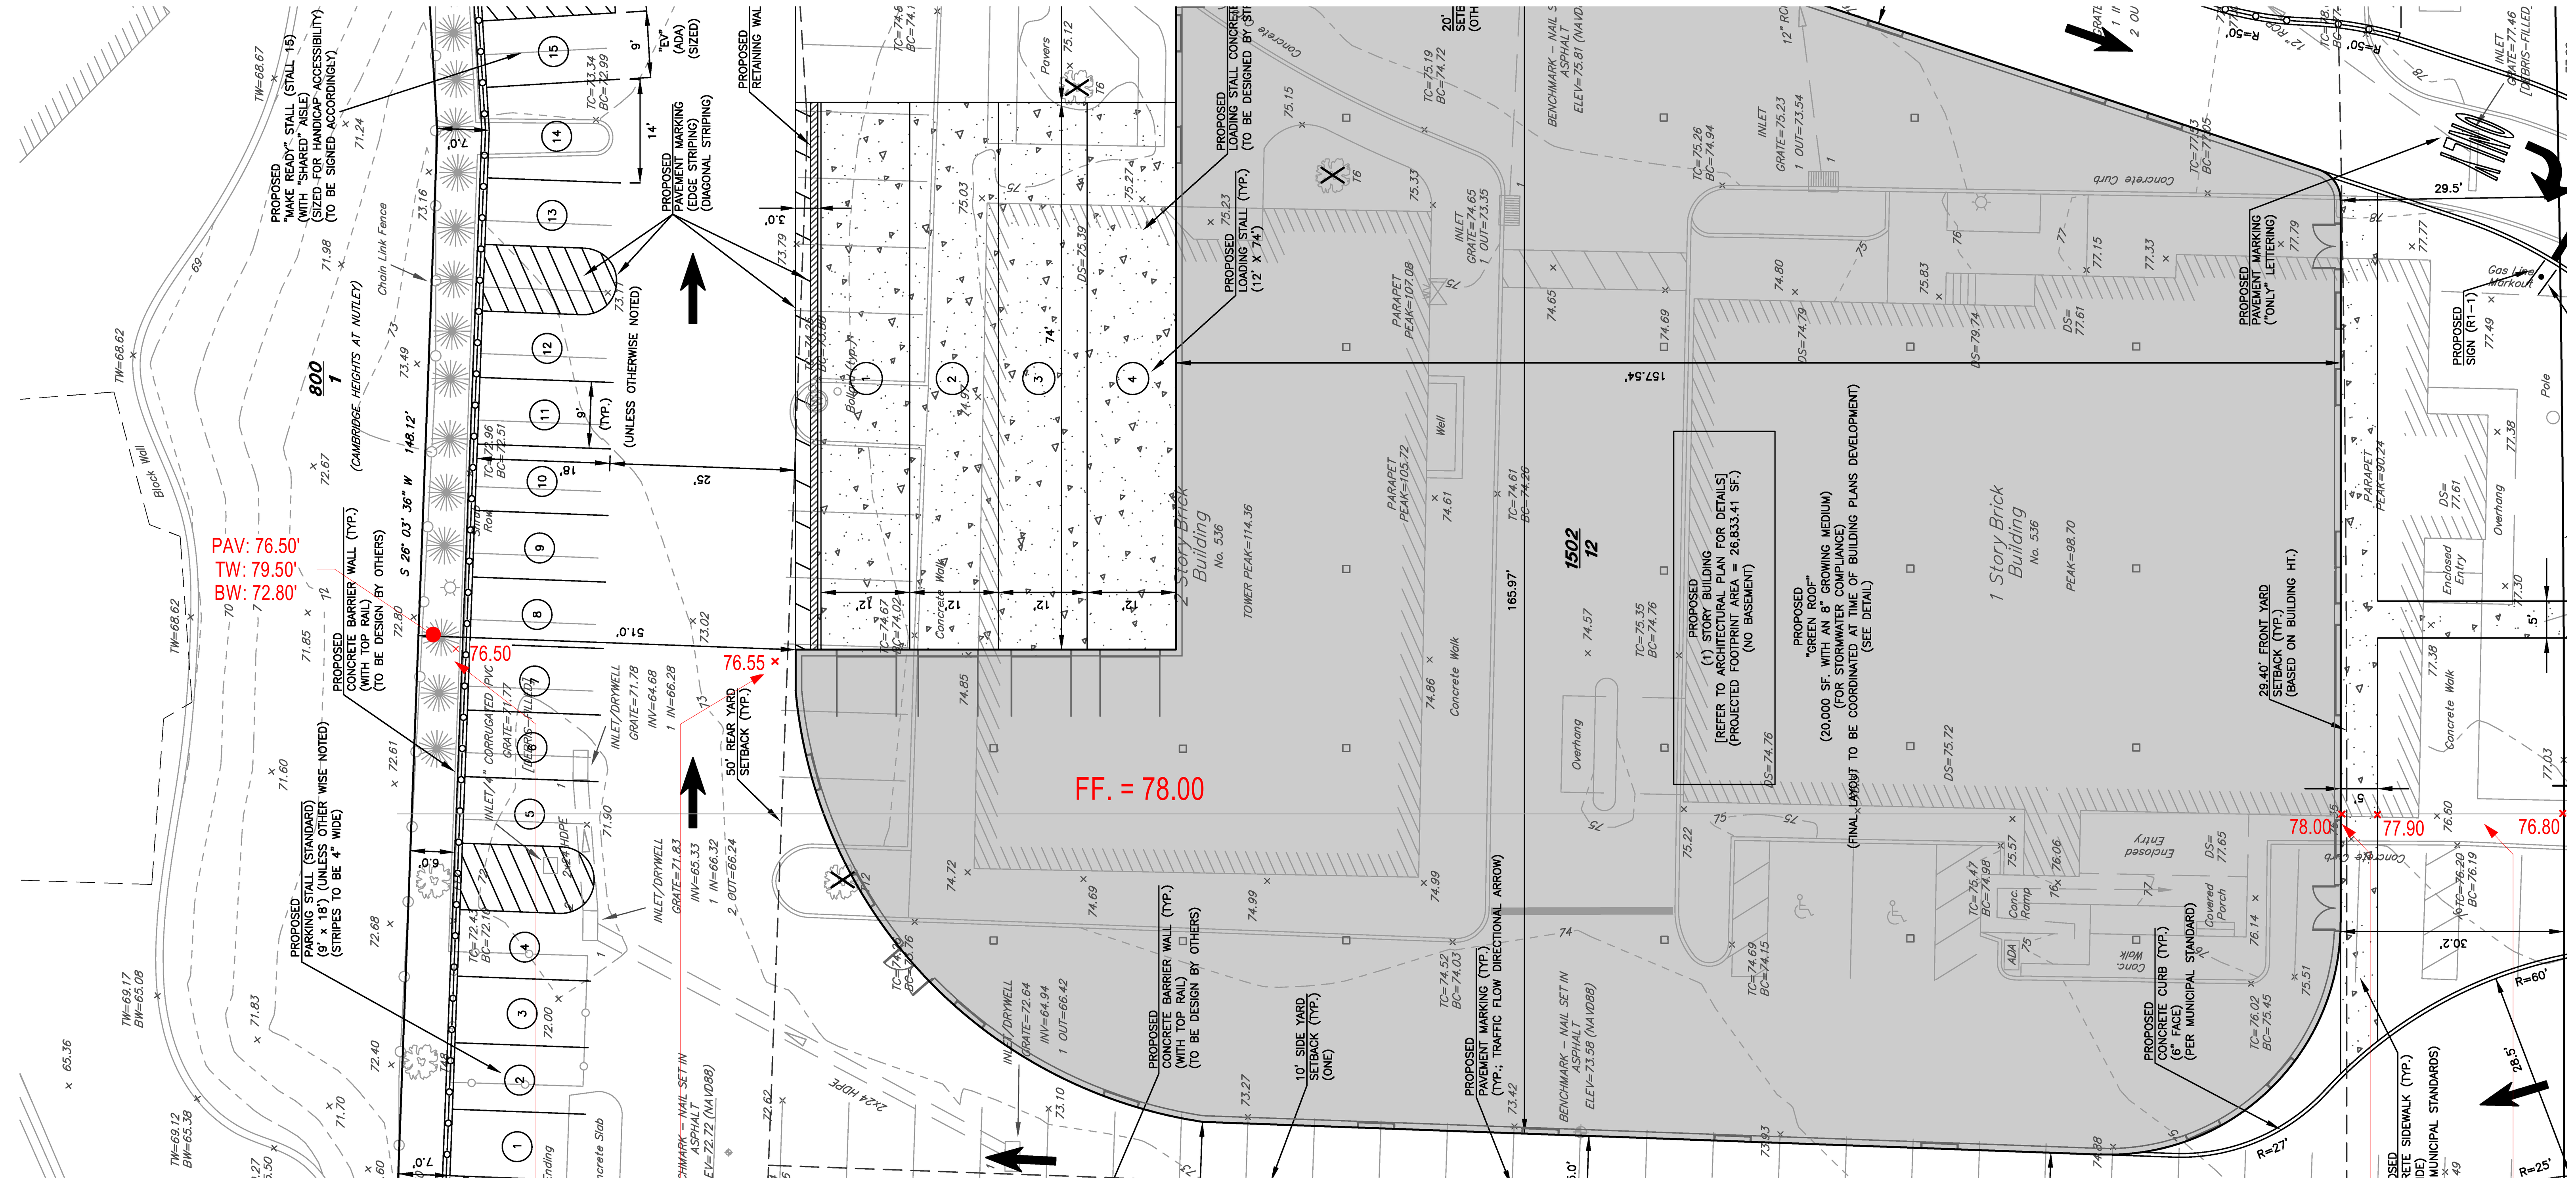


GRADING PLAN - (NTS)

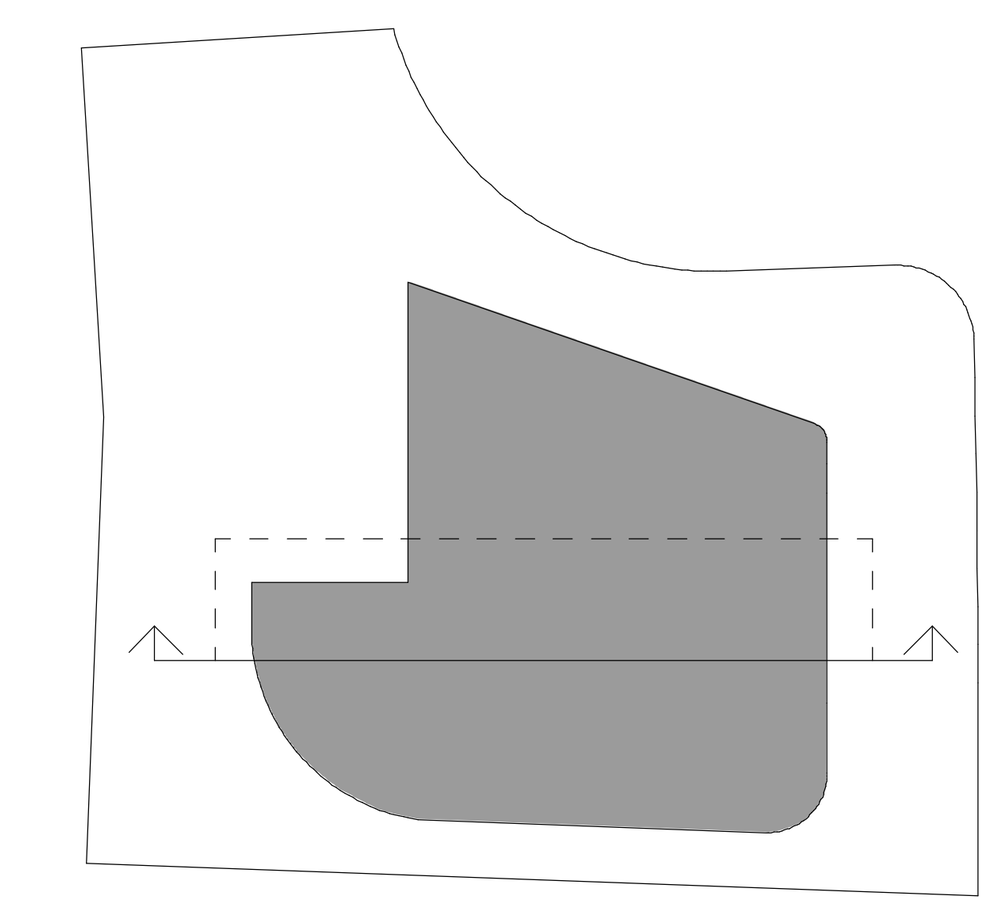

SECTION KEY (NTS)

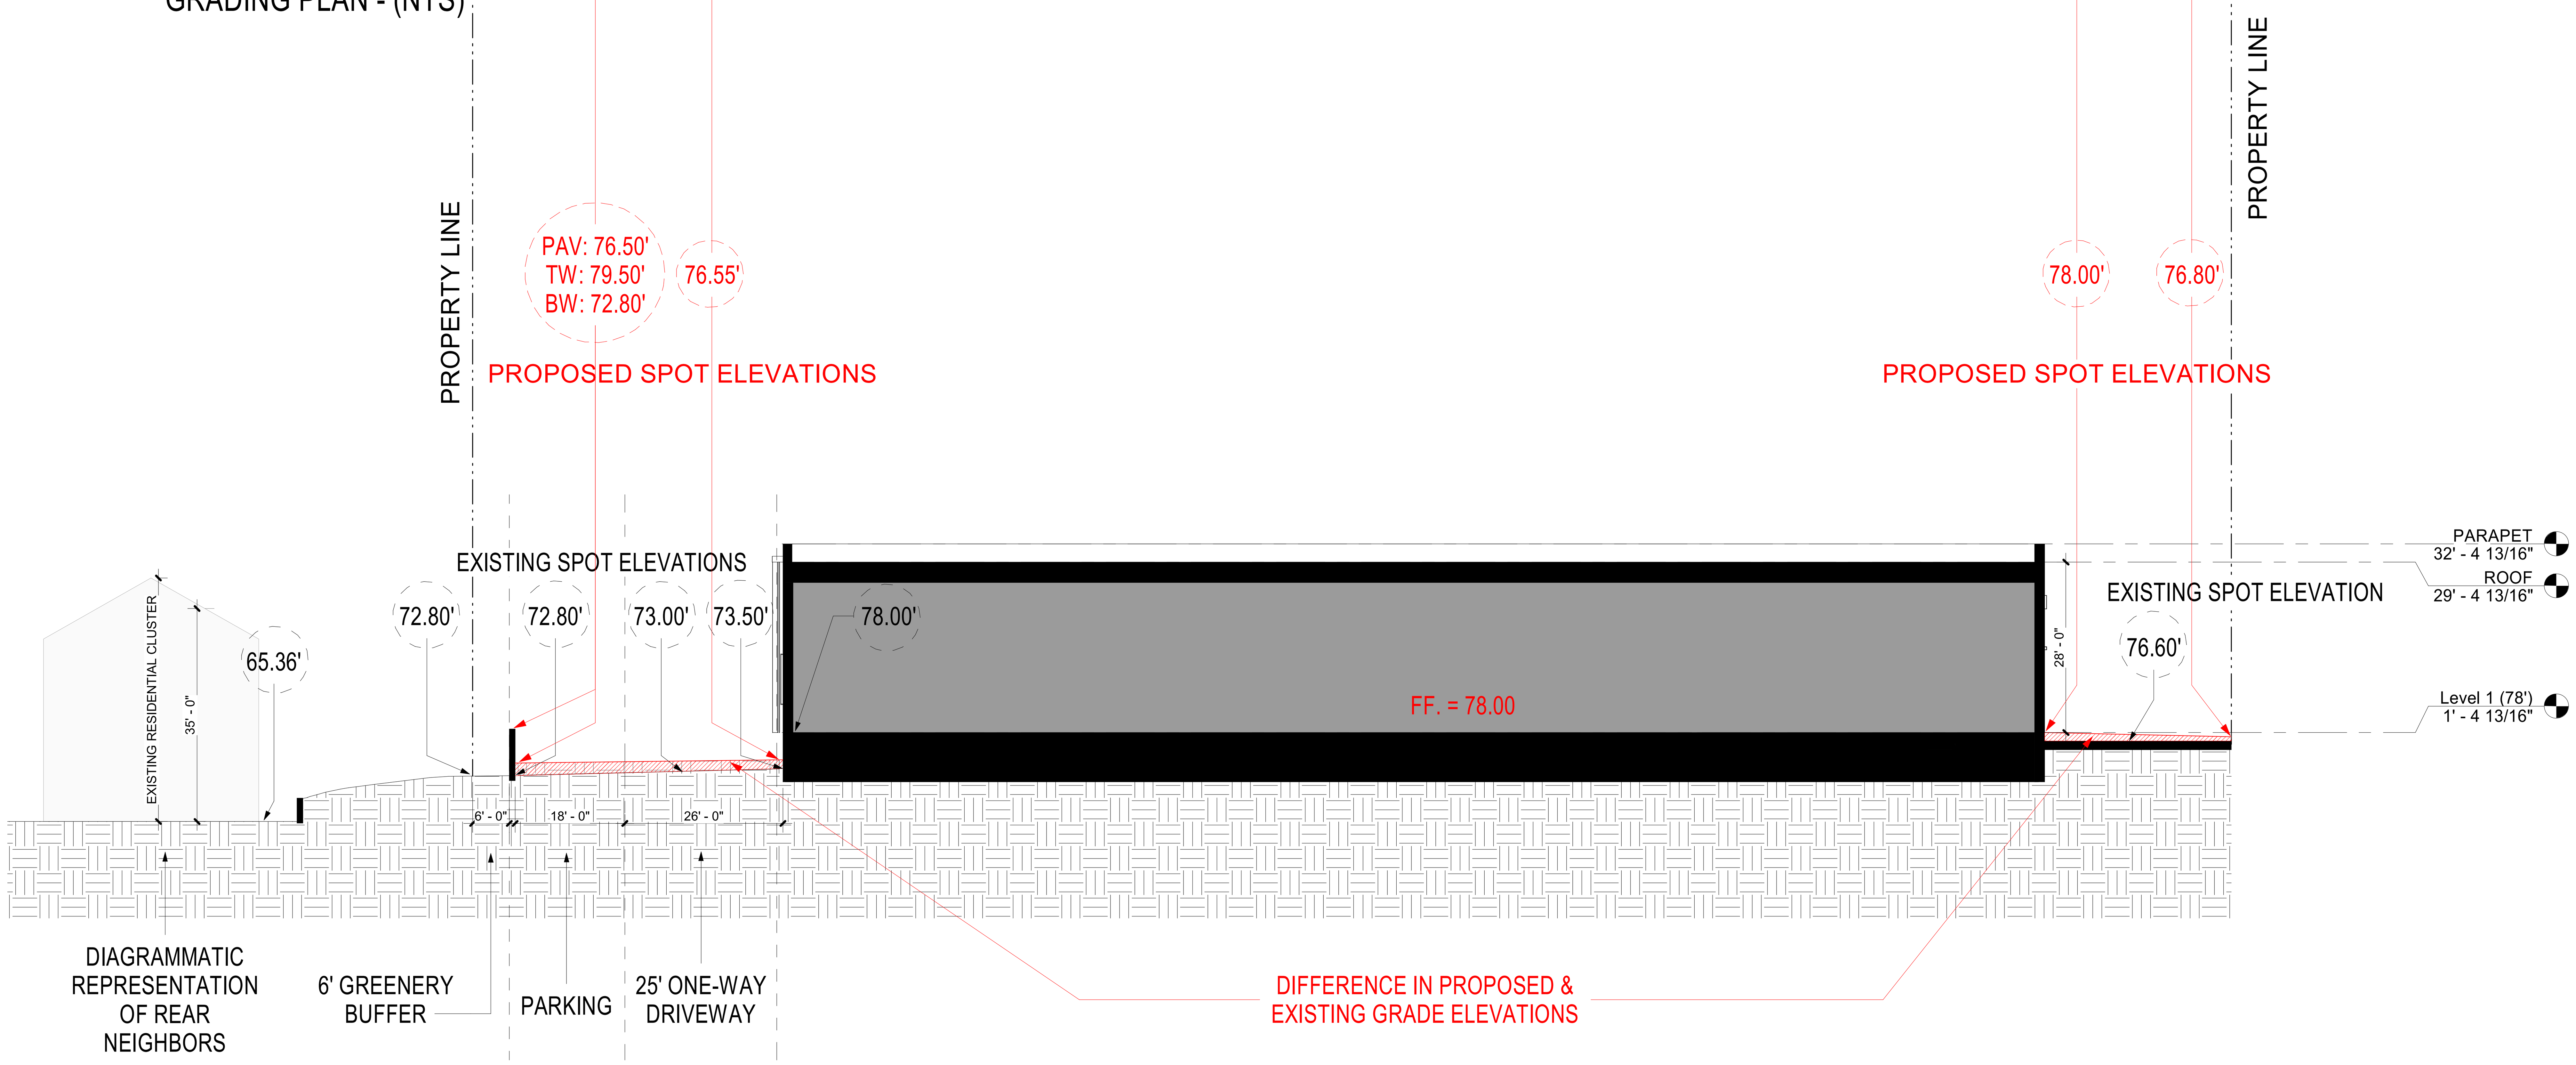

Revisions

MM/DD/YYYY

536-544 WASHINGTON AVE, NUTLEY NJ

SANBAR DESIGN
ARCHITECTURE • INTERIORS

Drawing Title:

SITE SECTION

Date	08/20/26
Project No.:	89
Drawn by	ABG
Checked by	Checker
Scale	As indicated
Drawing Number:	SK-4

8/24/2026 9:46:41 AM

24"x36"