
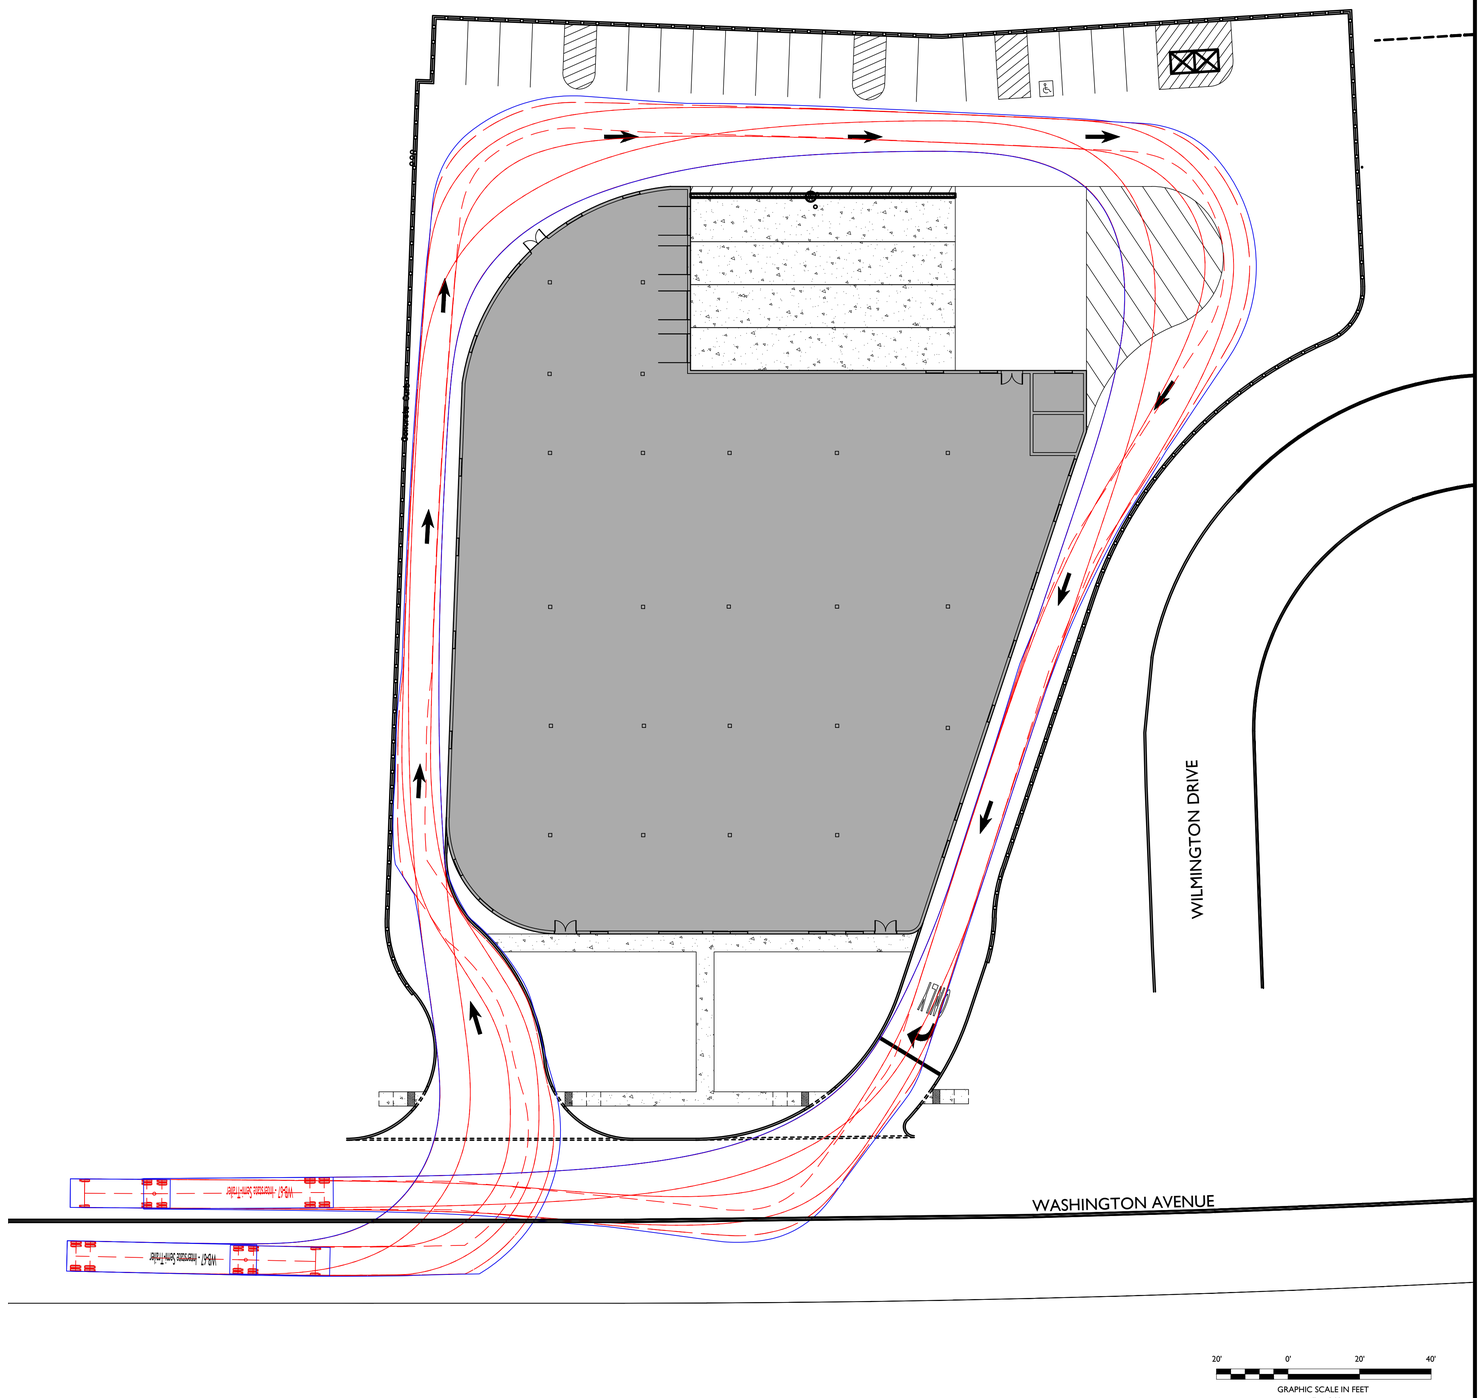


EXHIBIT:

DATE PREPARED:
07/21/2026

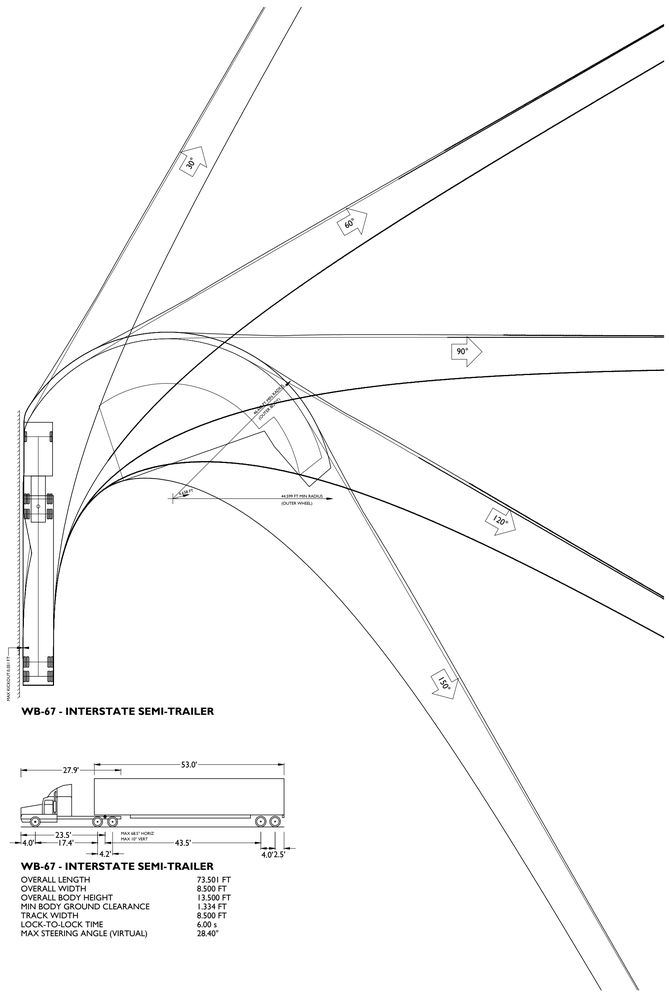

WB-67 - INTERSTATE SEMI-TRAILER

OVERALL LENGTH	73.501 FT
OVERALL WIDTH	8.500 FT
OVERALL BODY HEIGHT	13.500 FT
MIN BODY GROUND CLEARANCE	1.334 FT
TRACK WIDTH	8.500 FT
LOCK-TO-LOCK TIME	6.00 s
MAX STEERING ANGLE (VIRTUAL)	28.40°

LEGEND

TRAILER/CAB LINE

FRONT WHEELS

TRAILER WHEELS

20' 0' 20' 40'
GRAPHIC SCALE IN FEET
1" = 20'

ISSUE	DATE	BY	DESCRIPTION
01	06/22/26	MM	FOR MUNICIPAL SUBMISSION

NOT APPROVED FOR CONSTRUCTION

STONEFIELD engineering & design

Rutherford, NJ · New York, NY · Salem, MA
Princeton, NJ · Tampa, FL · Birmingham, MI
www.stonefieldeng.com

Headquarters: 92 Park Avenue, Rutherford, NJ 07070
Phone 201.340.4468 · Fax 201.340.4472

FOR MUNICIPAL SUBMISSION

GALAXY INVEST

PROPOSED WAREHOUSE

BLOCK 1502, LOT 12
534-544 WASHINGTON AVE.
TOWNSHIP OF NUTLEY
ESSEX COUNTY, NJ

MATTHEW J. SECKLER, P.E.
NEW JERSEY LICENSE No. 48731
LICENSED PROFESSIONAL ENGINEER

STONEFIELD engineering & design

SCALE: 1" = 20' | PROJECT ID: RUT-260235


TITLE:

WB-67 CIRCULATION

DRAWING:

1 of 15


Z:\RUT\PROJECTS\2026\RUT-260235 GALAXY INVEST - 534-544 WASHINGTON AVENUE, NUTLEY, NJ\CAD\PLOT\2026-07 TRUCK TURN EXHIBIT.DWG

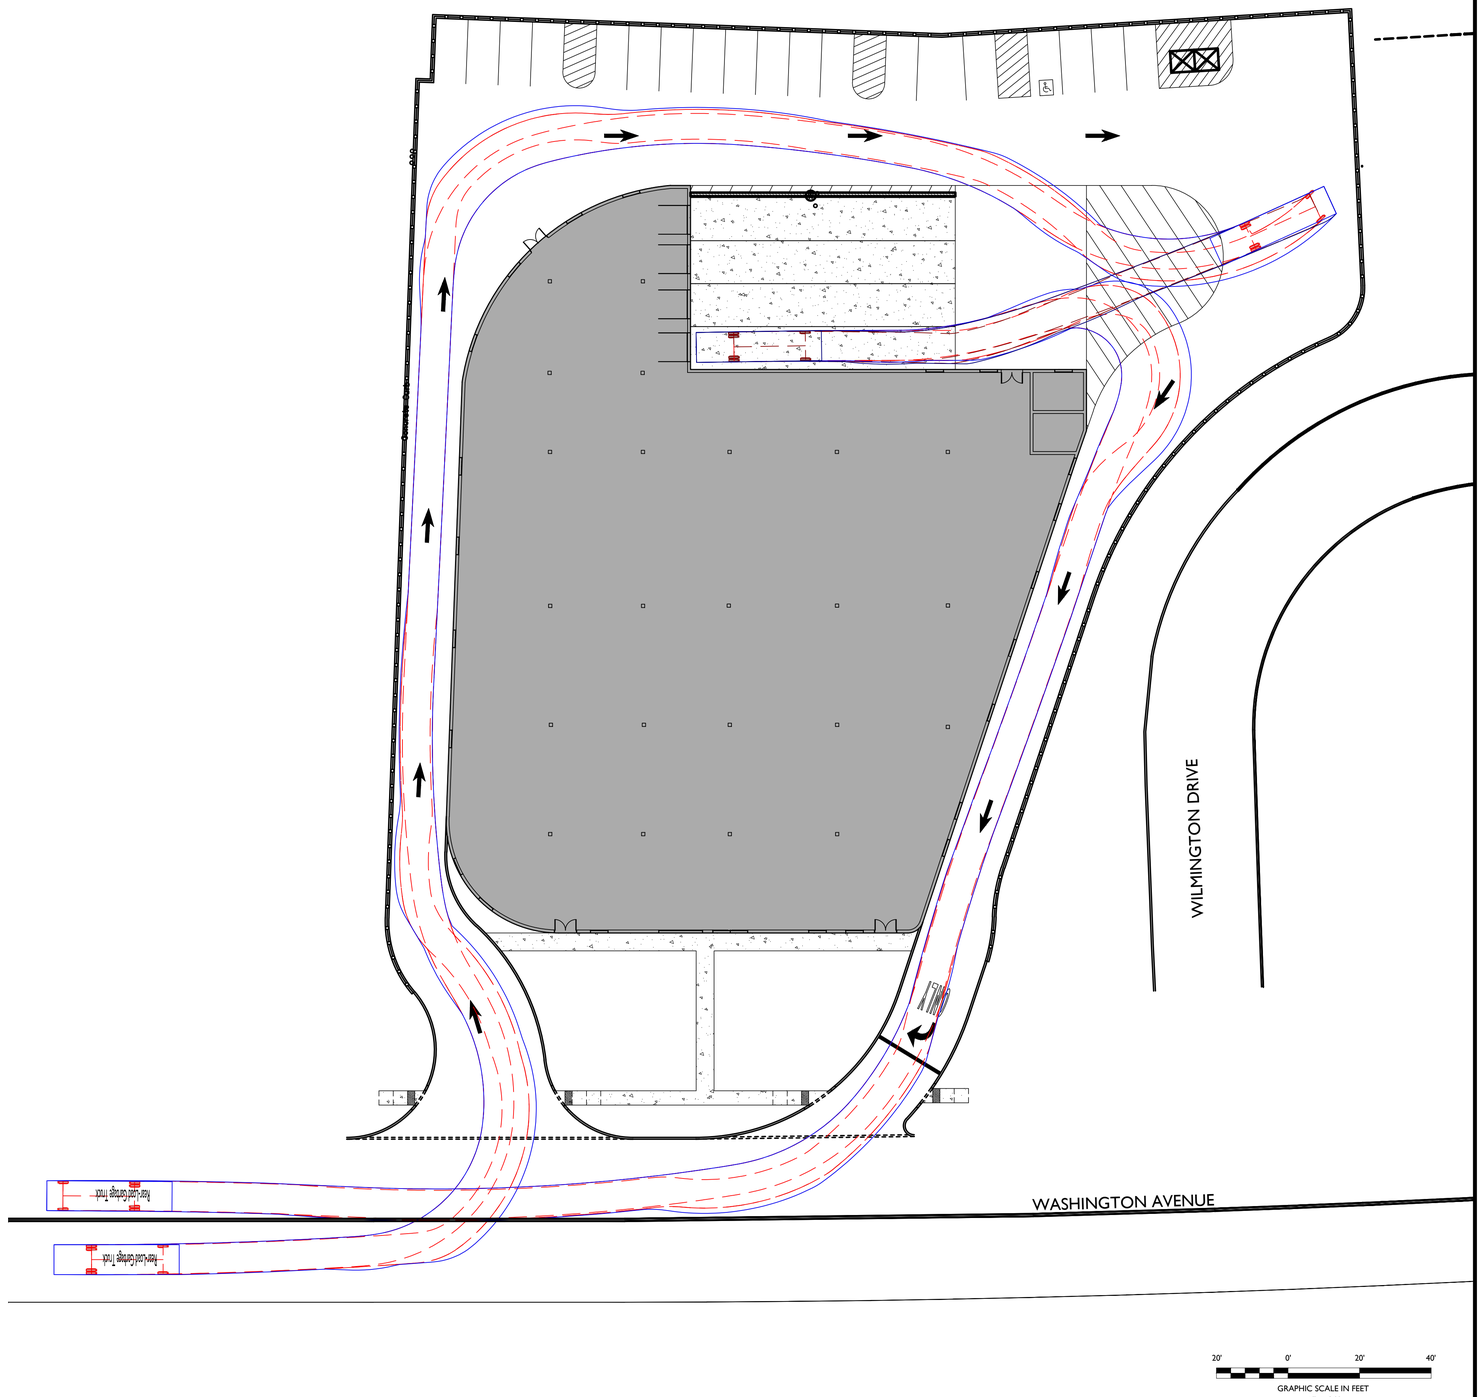

GRAPHIC SCALE IN FEET
1" = 20'

EXHIBIT:

DATE PREPARED:
07/21/2026

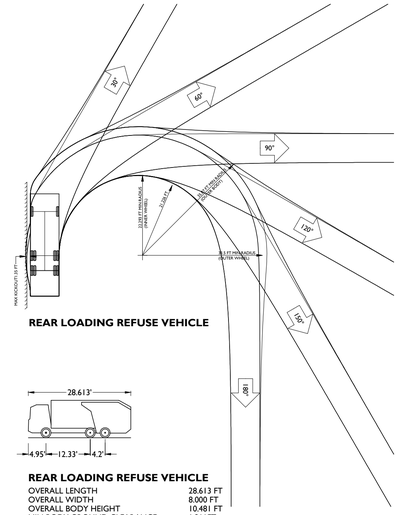

REAR LOADING REFUSE VEHICLE

OVERALL LENGTH	28.613 FT
OVERALL WIDTH	8.000 FT
OVERALL BODY HEIGHT	10.481 FT
MIN BODY GROUND CLEARANCE	1.311 FT
TRACK WIDTH	8.000 FT
LOCK-TO-LOCK TIME	6.00 s
CURB TO CURB TURNING RADIUS	33.500 FT

LEGEND

TRAILER/CAB LINE

FRONT WHEELS
TRAILER WHEELS

GRAPHIC SCALE IN FEET
1" = 20'

DESCRIPTION	BY	DATE	ISSUE
FOR MUNICIPAL SUBMISSION	MM	06/23/26	01

NOT APPROVED FOR CONSTRUCTION

STONEFIELD engineering & design
Rutherford, NJ · New York, NY · Salem, MA
Princeton, NJ · Tampa, FL · Birmingham, MI
www.stonefieldeng.com
Headquarters: 92 Park Avenue, Rutherford, NJ 07070
Phone 201.340.4468 · Fax 201.340.4472

FOR MUNICIPAL SUBMISSION

GALAXY INVEST

PROPOSED WAREHOUSE

BLOCK 1502, LOT 12
534-544 WASHINGTON AVE.
TOWNSHIP OF NUTLEY
ESSEX COUNTY, NJ

MATTHEW J. SECKLER, P.E.
NEW JERSEY LICENSE No. 48731
LICENSED PROFESSIONAL ENGINEER

STONEFIELD engineering & design

SCALE: 1" = 20' | PROJECT ID: RUT-260235

TITLE:
REFUSE TRUCK LOADING DOCK

DRAWING:
2 of 15

Z:\RUT\RUT0260\RUT260235 GALAXY INVEST - 534-544 WASHINGTON AVENUE, NUTLEY, NJ\CAD\PLOT\260235-07 TRUCK TURN EXHIBIT.DWG


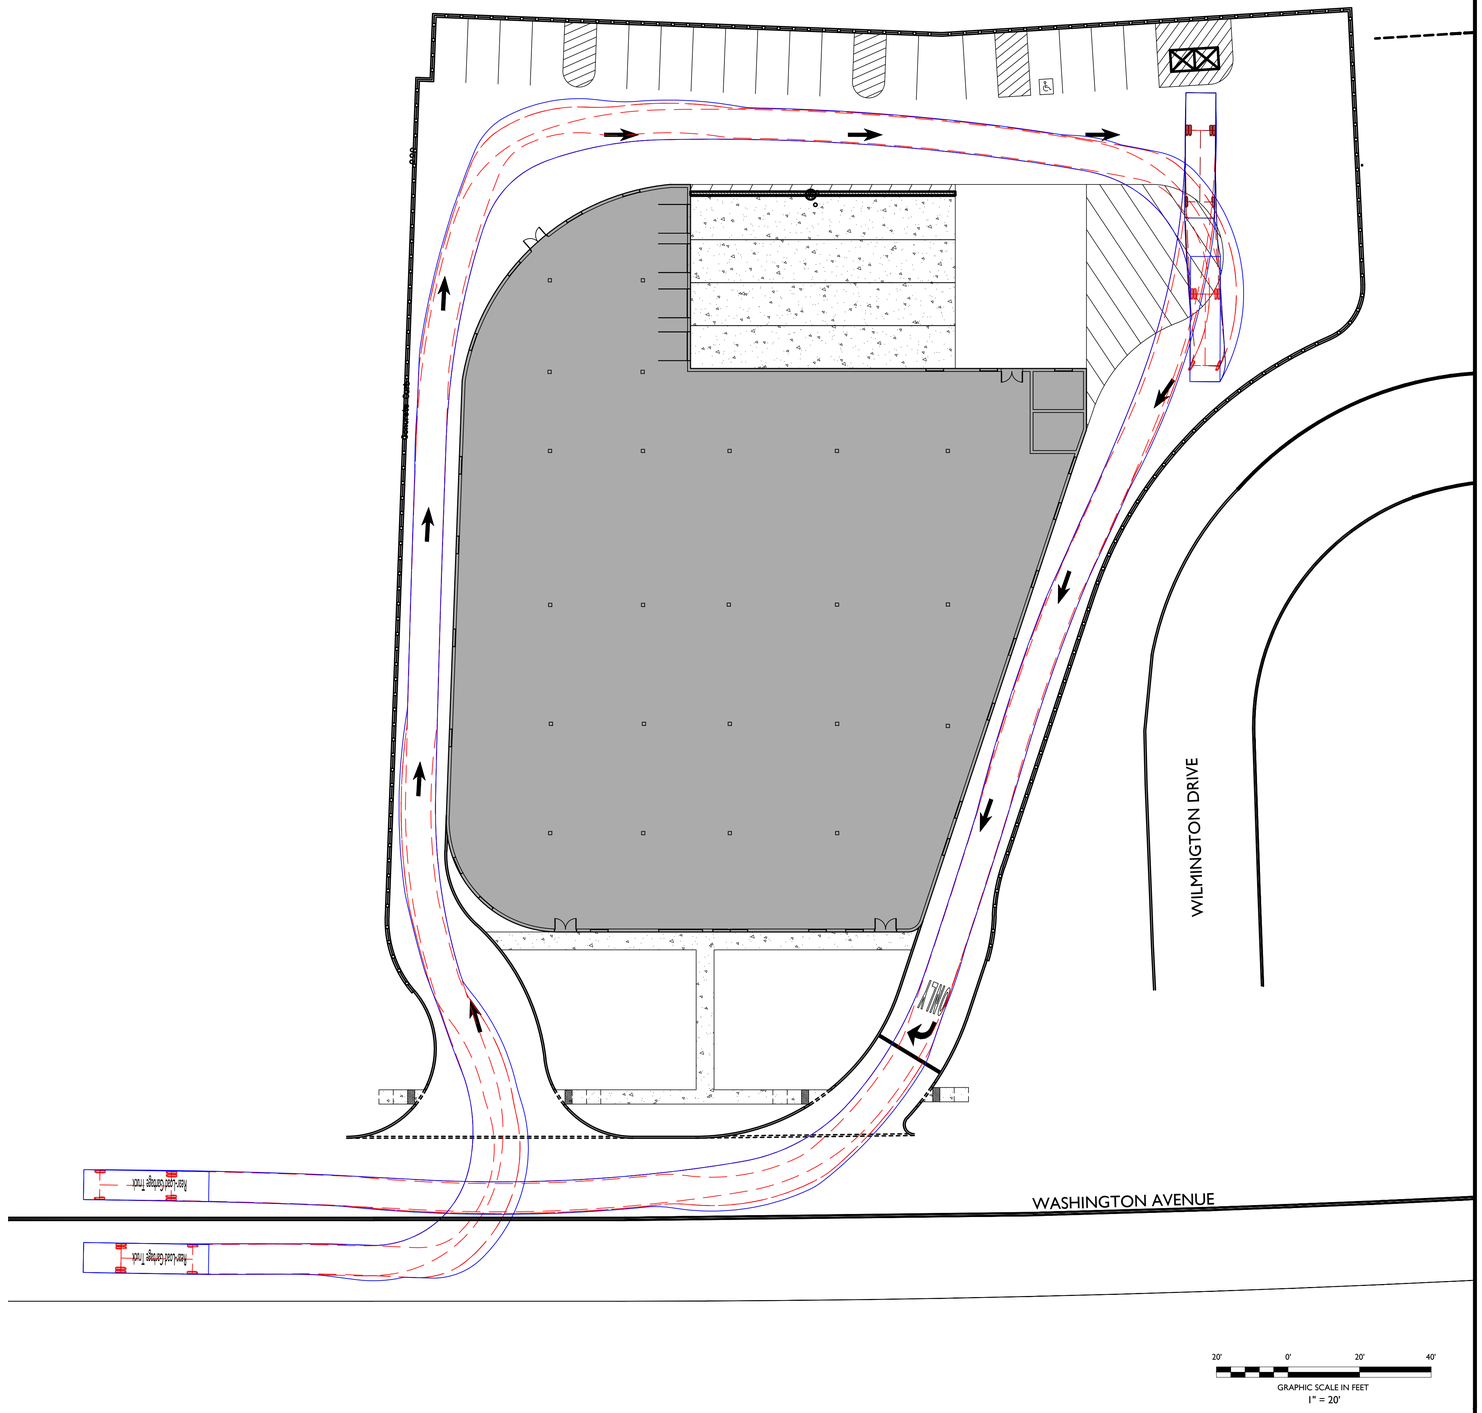


EXHIBIT:

DATE PREPARED:
07/21/2026

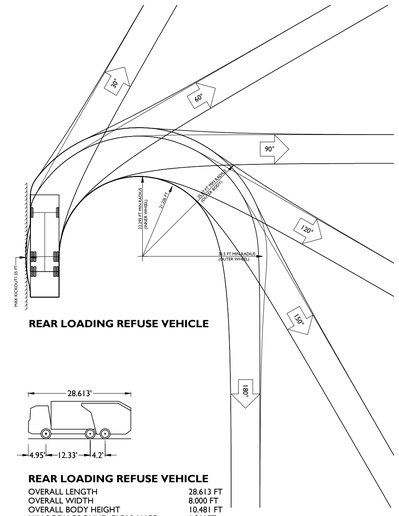

REAR LOADING REFUSE VEHICLE

OVERALL LENGTH	28.613 FT
OVERALL WIDTH	8.000 FT
OVERALL BODY HEIGHT	10.481 FT
MIN BODY GROUND CLEARANCE	1.311 FT
TRACK WIDTH	8.000 FT
LOCK-TO-LOCK TIME	6.00 s
CURB TO CURB TURNING RADIUS	33.500 FT

LEGEND

TRAILER/CAB LINE

FRONT WHEELS

TRAILER WHEELS

GRAPHIC SCALE IN FEET
1" = 20'

ISSUE	DATE	BY	DESCRIPTION
01	06/23/26	MM	FOR MUNICIPAL SUBMISSION

NOT APPROVED FOR CONSTRUCTION

STONEFIELD engineering & design
Rutherford, NJ · New York, NY · Salem, MA
Princeton, NJ · Tampa, FL · Birmingham, MI
www.stonefieldeng.com
Headquarters: 92 Park Avenue, Rutherford, NJ 07070
Phone 201.340.4468 · Fax 201.340.4472

FOR MUNICIPAL SUBMISSION

GALAXY INVEST

PROPOSED WAREHOUSE

BLOCK 1502, LOT 12
536-544 WASHINGTON AVE.
TOWNSHIP OF NUTLEY
ESSEX COUNTY, NJ

MATTHEW J. SECKLER, P.E.
NEW JERSEY LICENSE No. 46731
LICENSED PROFESSIONAL ENGINEER

STONEFIELD engineering & design

SCALE: 1" = 20' | PROJECT ID: RUT-260235

TITLE:
REFUSE TRUCK CONTAINERS

DRAWING:
3 of 15

Z:\AUTHER\DROPBOX\UTDS\RUT\260235 GALAXY INVEST - 536-544 WASHINGTON AVENUE, NUTLEY - NJ\CAD\PLOTS\260235 TRUCK TURN EXHIBIT.DWG


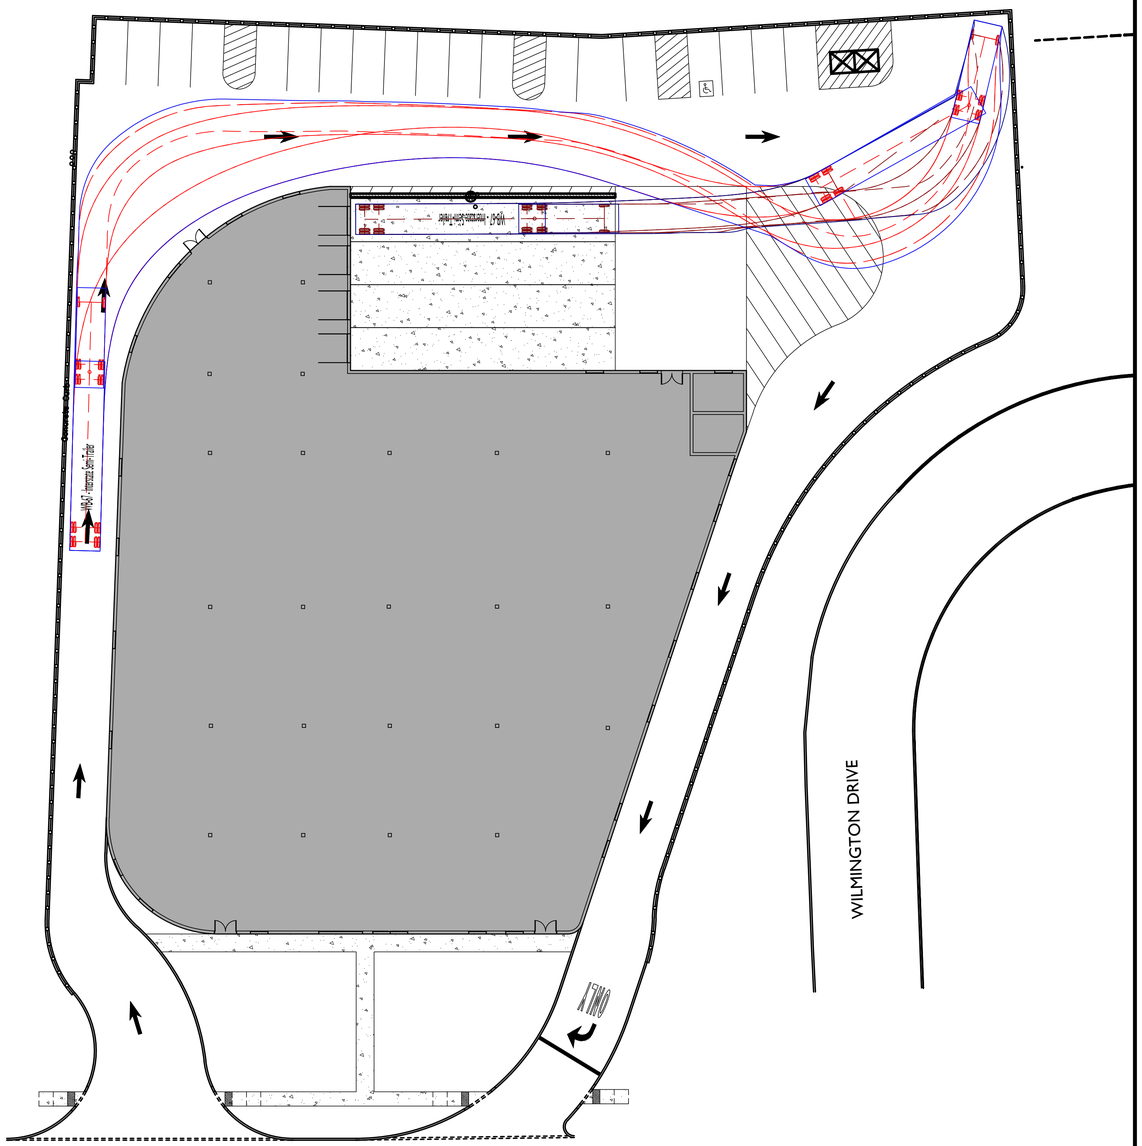


EXHIBIT:

DATE PREPARED:
07/21/2026

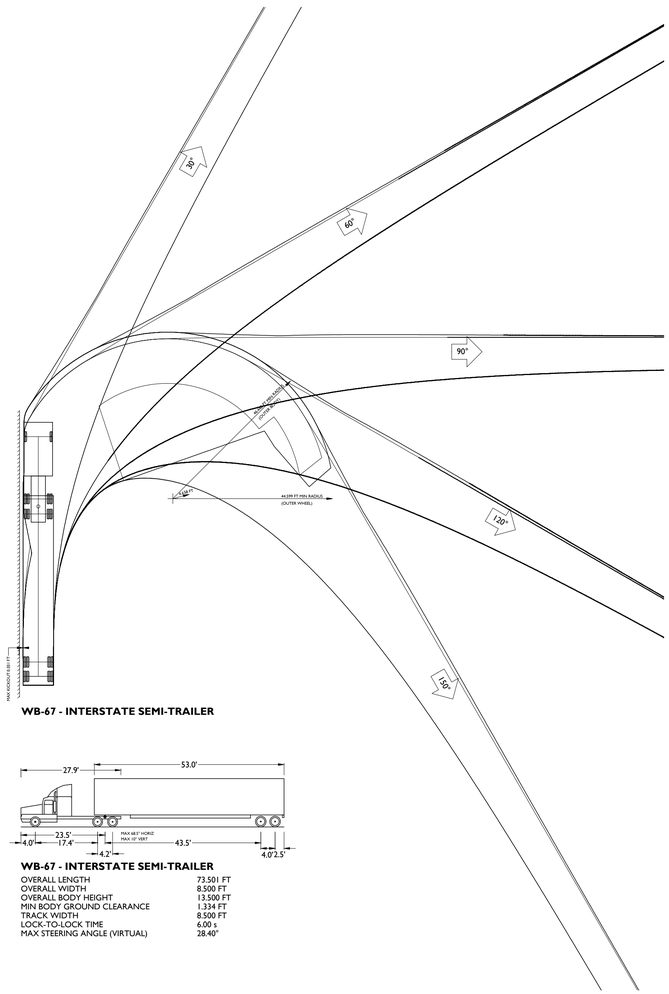

WB-67 - INTERSTATE SEMI-TRAILER

WB-67 - INTERSTATE SEMI-TRAILER

OVERALL LENGTH	73.501 FT
OVERALL WIDTH	8.500 FT
OVERALL BODY HEIGHT	13.500 FT
MIN BODY GROUND CLEARANCE	1.334 FT
TRACK WIDTH	8.500 FT
LOCK-TO-LOCK TIME	6.00 s
MAX STEERING ANGLE (VIRTUAL)	28.40°

LEGEND

TRAILER/CAB LINE

FRONT WHEELS

TRAILER WHEELS

20' 0' 20' 40'
GRAPHIC SCALE IN FEET
1" = 20'

20' 0' 20' 40'
GRAPHIC SCALE IN FEET
1" = 20'

ISSUE	DATE	BY	DESCRIPTION
01	06/12/26	MM	FOR MUNICIPAL SUBMISSION

NOT APPROVED FOR CONSTRUCTION

STONEFIELD engineering & design
Rutherford, NJ · New York, NY · Salem, MA
Princeton, NJ · Tampa, FL · Birmingham, MI
www.stonefieldeng.com
Headquarters: 92 Park Avenue, Rutherford, NJ 07070
Phone 201.340.4468 · Fax 201.340.4472

FOR MUNICIPAL SUBMISSION

GALAXY INVEST

PROPOSED WAREHOUSE

BLOCK 1502, LOT 12
534-544 WASHINGTON AVE.
TOWNSHIP OF NUTLEY
ESSEX COUNTY, NJ

MATTHEW J. SECKLER, P.E.
NEW JERSEY LICENSE No. 48731
LICENSED PROFESSIONAL ENGINEER


STONEFIELD engineering & design

SCALE: 1" = 20' | PROJECT ID: RUT-260235

TITLE:
WB-67 BAY 1-A

DRAWING:
4 of 15


Z:\RUT\PROJECTS\2026\RUT-260235 GALAXY INVEST - 534-544 WASHINGTON AVENUE, NUTLEY, NJ\CAD\PLOT\2026-07 TRUCK TURN EXHIBIT.DWG

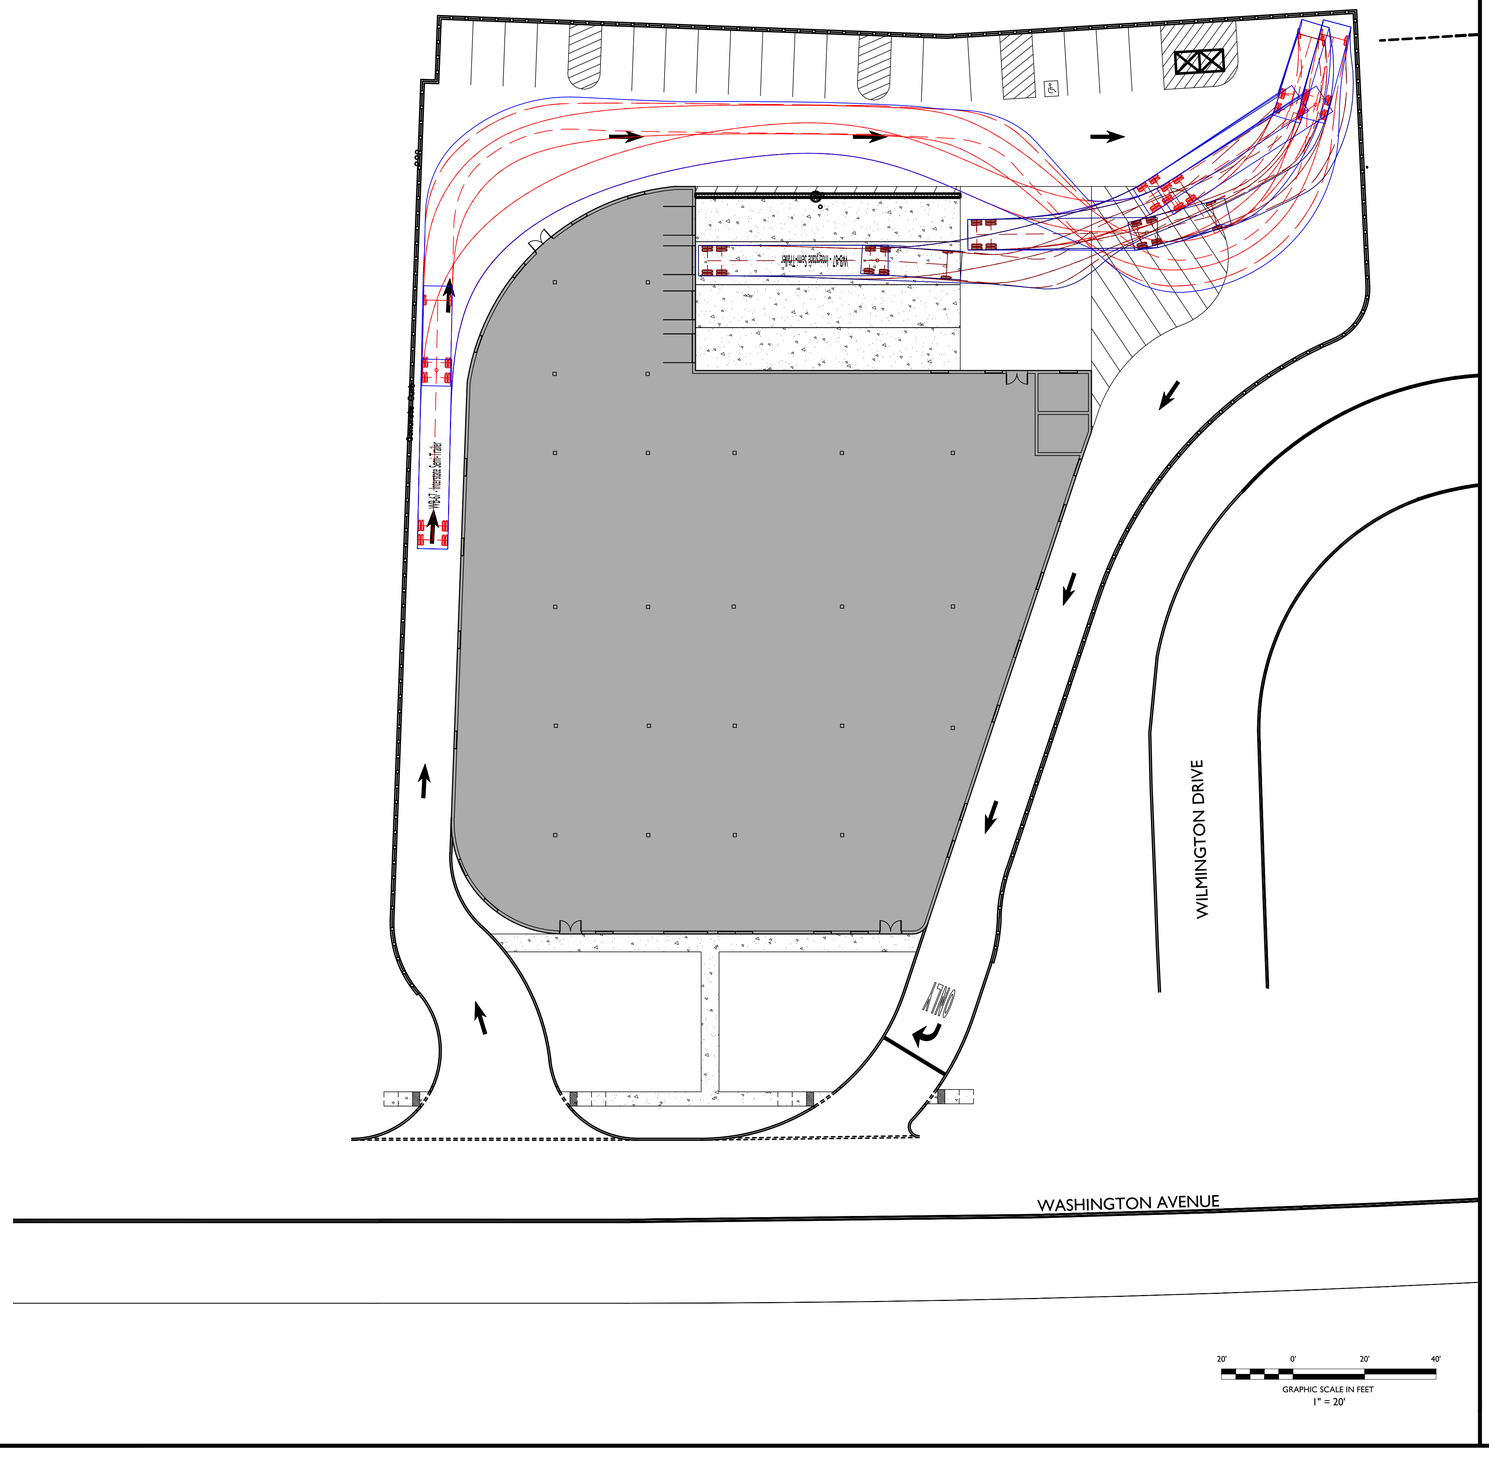

20' 0' 20' 40'
GRAPHIC SCALE IN FEET
1" = 20'

EXHIBIT:

DATE PREPARED:
07/21/2026

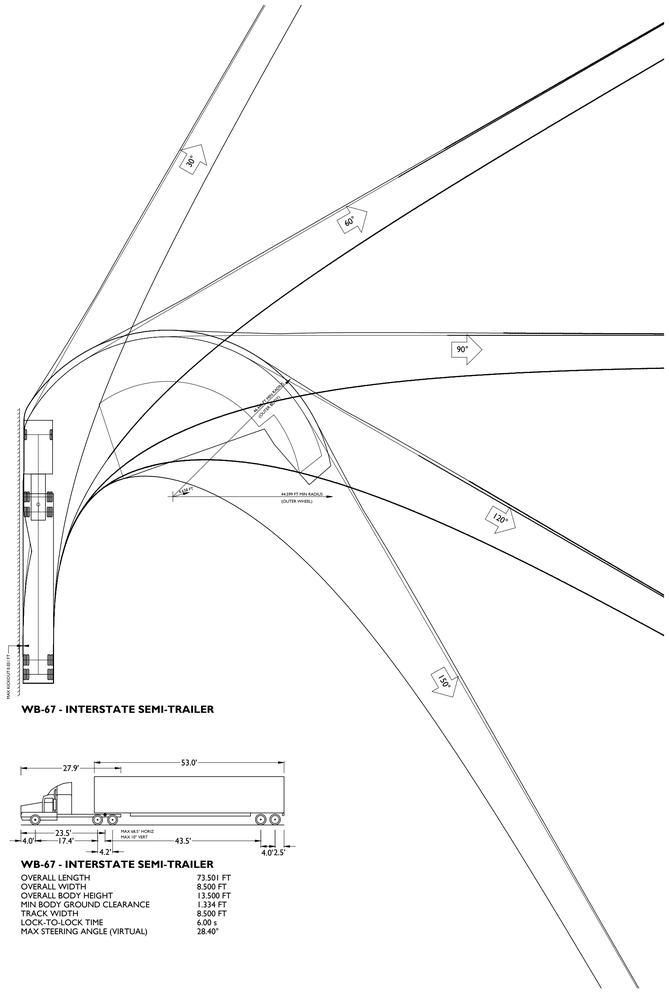

WB-67 - INTERSTATE SEMI-TRAILER

WB-67 - INTERSTATE SEMI-TRAILER

OVERALL LENGTH	73.501 FT
OVERALL WIDTH	8.500 FT
OVERALL BODY HEIGHT	13.500 FT
MIN BODY GROUND CLEARANCE	1.334 FT
TRACK WIDTH	8.500 FT
LOCK-TO-LOCK TIME	6.00 s
MAX STEERING ANGLE (VIRTUAL)	28.40°

LEGEND

TRAILER/CAB LINE

FRONT WHEELS

TRAILER WHEELS

20' 0' 20' 40'
GRAPHIC SCALE IN FEET
1" = 20'

ISSUE	DATE	BY	DESCRIPTION
01	06/12/26	MM	FOR MUNICIPAL SUBMISSION

NOT APPROVED FOR CONSTRUCTION

STONEFIELD engineering & design
Rutherford, NJ · New York, NY · Salem, MA
Princeton, NJ · Tampa, FL · Birmingham, MI
www.stonefieldeng.com
Headquarters: 92 Park Avenue, Rutherford, NJ 07070
Phone 201.340.4468 · Fax 201.340.4472

FOR MUNICIPAL SUBMISSION

GALAXY INVEST

PROPOSED WAREHOUSE

BLOCK 1502, LOT 12
534-544 WASHINGTON AVE.
TOWNSHIP OF NUTLEY
ESSEX COUNTY, NJ

MATTHEW J. SECKLER, P.E.
NEW JERSEY LICENSE No. 48731
LICENSED PROFESSIONAL ENGINEER

STONEFIELD engineering & design

SCALE: 1" = 20' | PROJECT ID: RUT-260235

TITLE:

WB-67 BAY 2-A

DRAWING:

5 of 15

Z:\RUT\PROJECTS\2026\RUT-260235 GALAXY INVEST - 534-544 WASHINGTON AVENUE, NUTLEY, NJ\CAD\PLOT\2026-07 TRUCK TURN EXHIBIT.DWG


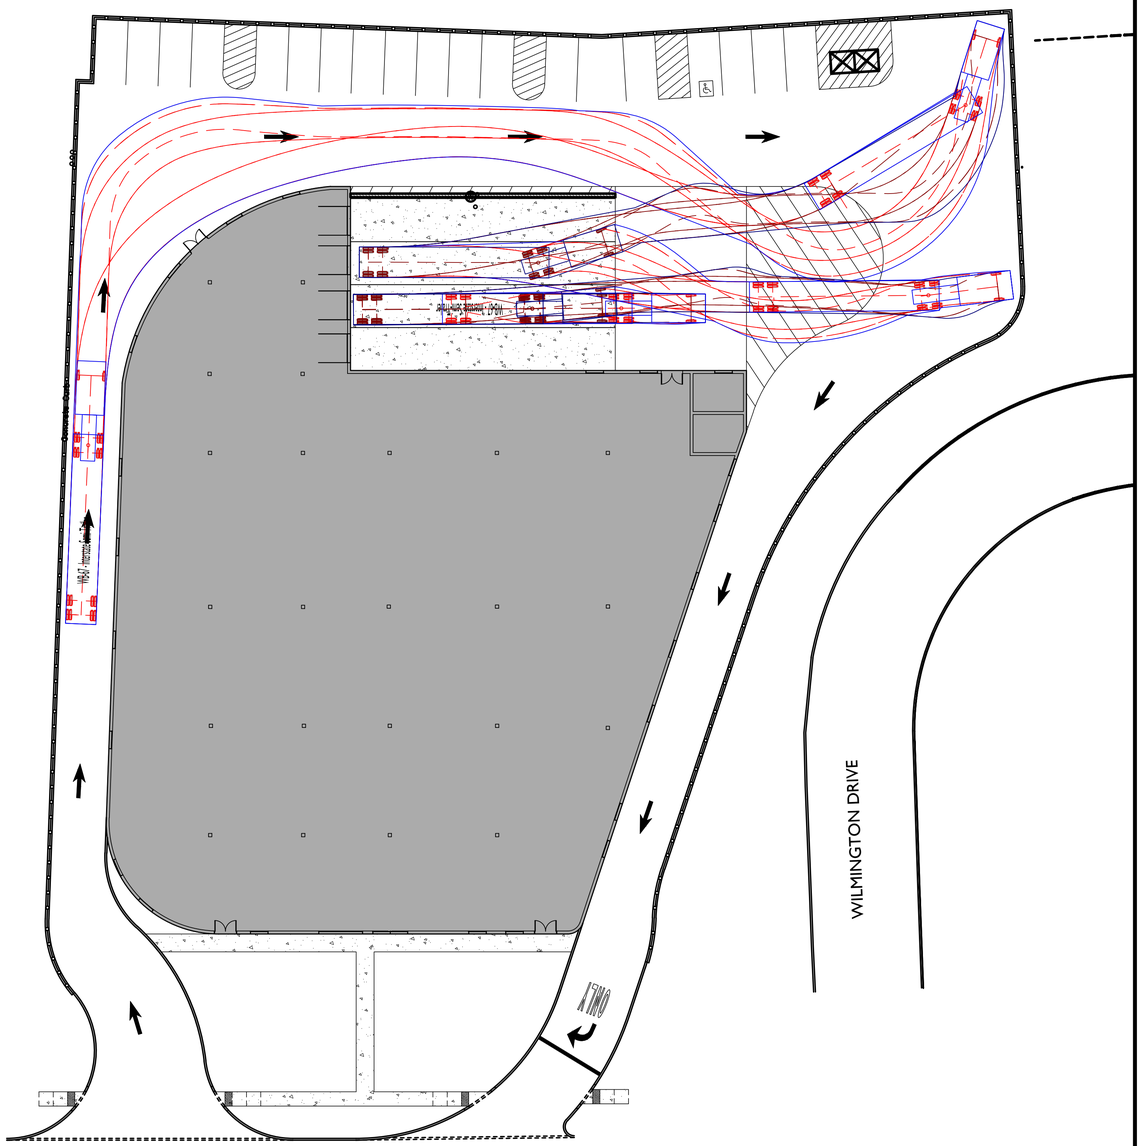


EXHIBIT:

DATE PREPARED:
07/21/2026

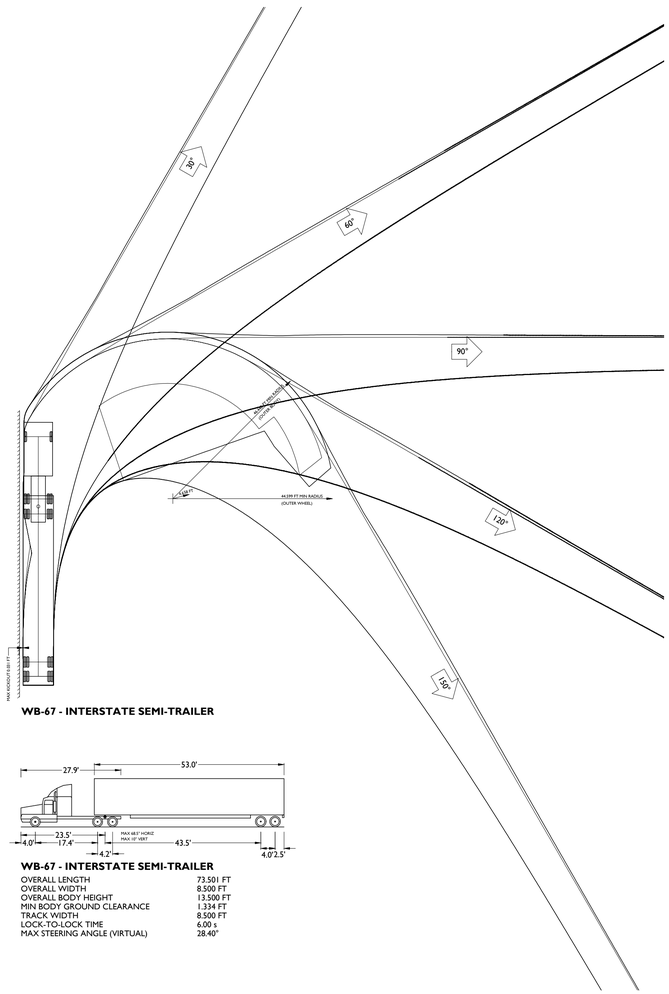

WB-67 - INTERSTATE SEMI-TRAILER

WB-67 - INTERSTATE SEMI-TRAILER

OVERALL LENGTH	73.501 FT
OVERALL WIDTH	8.500 FT
OVERALL BODY HEIGHT	13.500 FT
MIN BODY GROUND CLEARANCE	1.334 FT
TRACK WIDTH	8.500 FT
LOCK-TO-LOCK TIME	6.00 s
MAX STEERING ANGLE (VIRTUAL)	28.40°

LEGEND

TRAILER/CAB LINE

FRONT WHEELS

TRAILER WHEELS

20' 0' 20' 40'
GRAPHIC SCALE IN FEET
1" = 20'

ISSUE	DATE	BY	DESCRIPTION
01	06/12/26	MM	FOR MUNICIPAL SUBMISSION

NOT APPROVED FOR CONSTRUCTION

STONEFIELD engineering & design
Rutherford, NJ · New York, NY · Salem, MA
Princeton, NJ · Tampa, FL · Birmingham, MI
www.stonefieldeng.com
Headquarters: 92 Park Avenue, Rutherford, NJ 07070
Phone 201.340.4468 · Fax 201.340.4472

FOR MUNICIPAL SUBMISSION

GALAXY INVEST

PROPOSED WAREHOUSE

BLOCK 1502, LOT 12
534-544 WASHINGTON AVE.
TOWNSHIP OF NUTLEY
ESSEX COUNTY, NJ

MATTHEW J. SECKLER, P.E.
NEW JERSEY LICENSE No. 48731
LICENSED PROFESSIONAL ENGINEER

STONEFIELD engineering & design

SCALE: 1" = 20' | PROJECT ID: RUT-260235


TITLE:

WB-67 BAY 3

DRAWING:

6 of 15


Z:\RUT\PROJECTS\2026\RUT-260235 GALAXY INVEST - 534-544 WASHINGTON AVENUE, NUTLEY, NJ\CAD\PLOT\2026-07 TRUCK TURN EXHIBIT.DWG

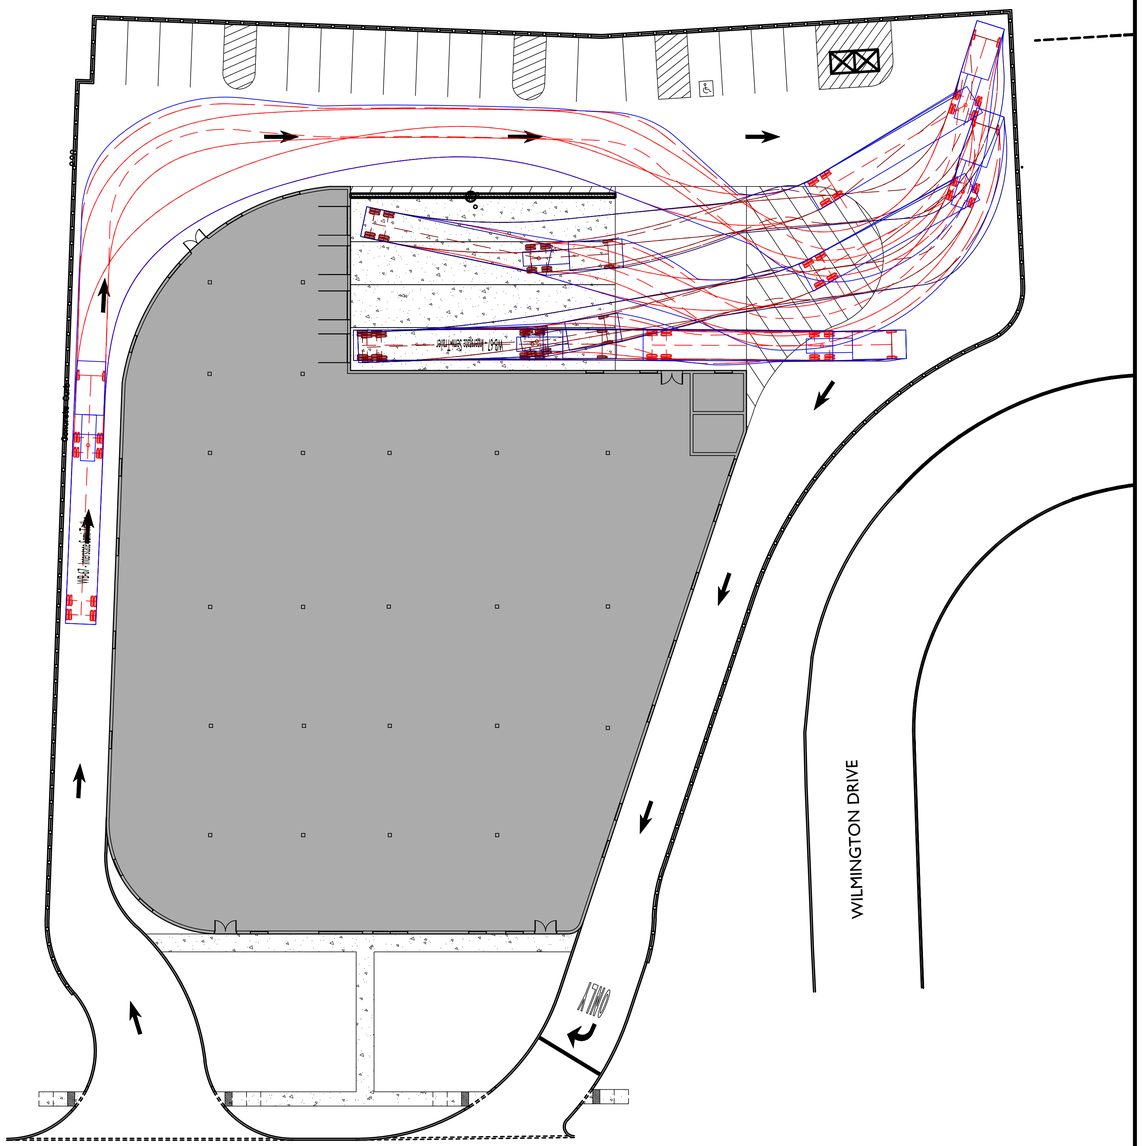

20' 0' 20' 40'
GRAPHIC SCALE IN FEET
1" = 20'

EXHIBIT:

DATE PREPARED:
07/21/2026

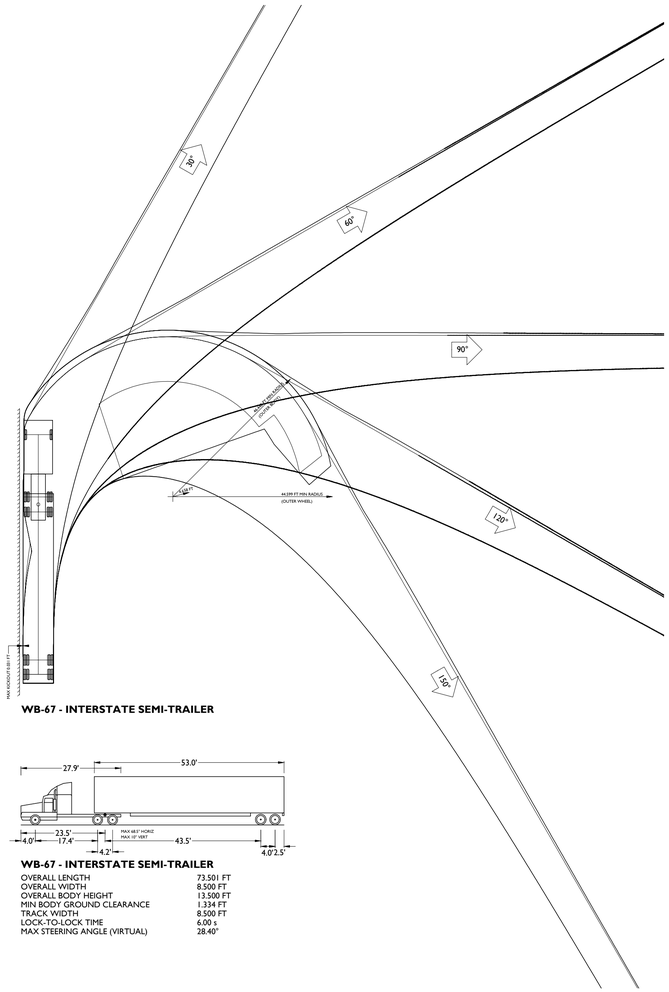

WB-67 - INTERSTATE SEMI-TRAILER

WB-67 - INTERSTATE SEMI-TRAILER

OVERALL LENGTH	73.501 FT
OVERALL WIDTH	8.500 FT
OVERALL BODY HEIGHT	13.500 FT
MIN BODY GROUND CLEARANCE	1.334 FT
TRACK WIDTH	8.500 FT
LOCK-TO-LOCK TIME	6.00 s
MAX STEERING ANGLE (VIRTUAL)	28.40°

LEGEND

TRAILER/CAB LINE

FRONT WHEELS

TRAILER WHEELS

20' 0' 20' 40'
GRAPHIC SCALE IN FEET
1" = 20'

ISSUE	DATE	BY	DESCRIPTION
01	06/22/26	MM	FOR MUNICIPAL SUBMISSION

NOT APPROVED FOR CONSTRUCTION

STONEFIELD engineering & design
Rutherford, NJ · New York, NY · Salem, MA
Princeton, NJ · Tampa, FL · Birmingham, MI
www.stonefieldeng.com
Headquarters: 92 Park Avenue, Rutherford, NJ 07070
Phone 201.340.4468 · Fax 201.340.4472

FOR MUNICIPAL SUBMISSION

GALAXY INVEST

PROPOSED WAREHOUSE

BLOCK 1502, LOT 12
534-544 WASHINGTON AVE.
TOWNSHIP OF NUTLEY
ESSEX COUNTY, NJ

MATTHEW J. SECKLER, P.E.
NEW JERSEY LICENSE No. 48731
LICENSED PROFESSIONAL ENGINEER

STONEFIELD engineering & design

SCALE: 1" = 20' | PROJECT ID: RUT-260235


TITLE:

WB-67 BAY 4

DRAWING:

7 of 15


Z:\RUT\PROJECTS\2026\RUT-260235 GALAXY INVEST - 534-544 WASHINGTON AVENUE, NUTLEY, NJ\CAD\PLOT\2026-07 TRUCK TURN EXHIBIT.DWG

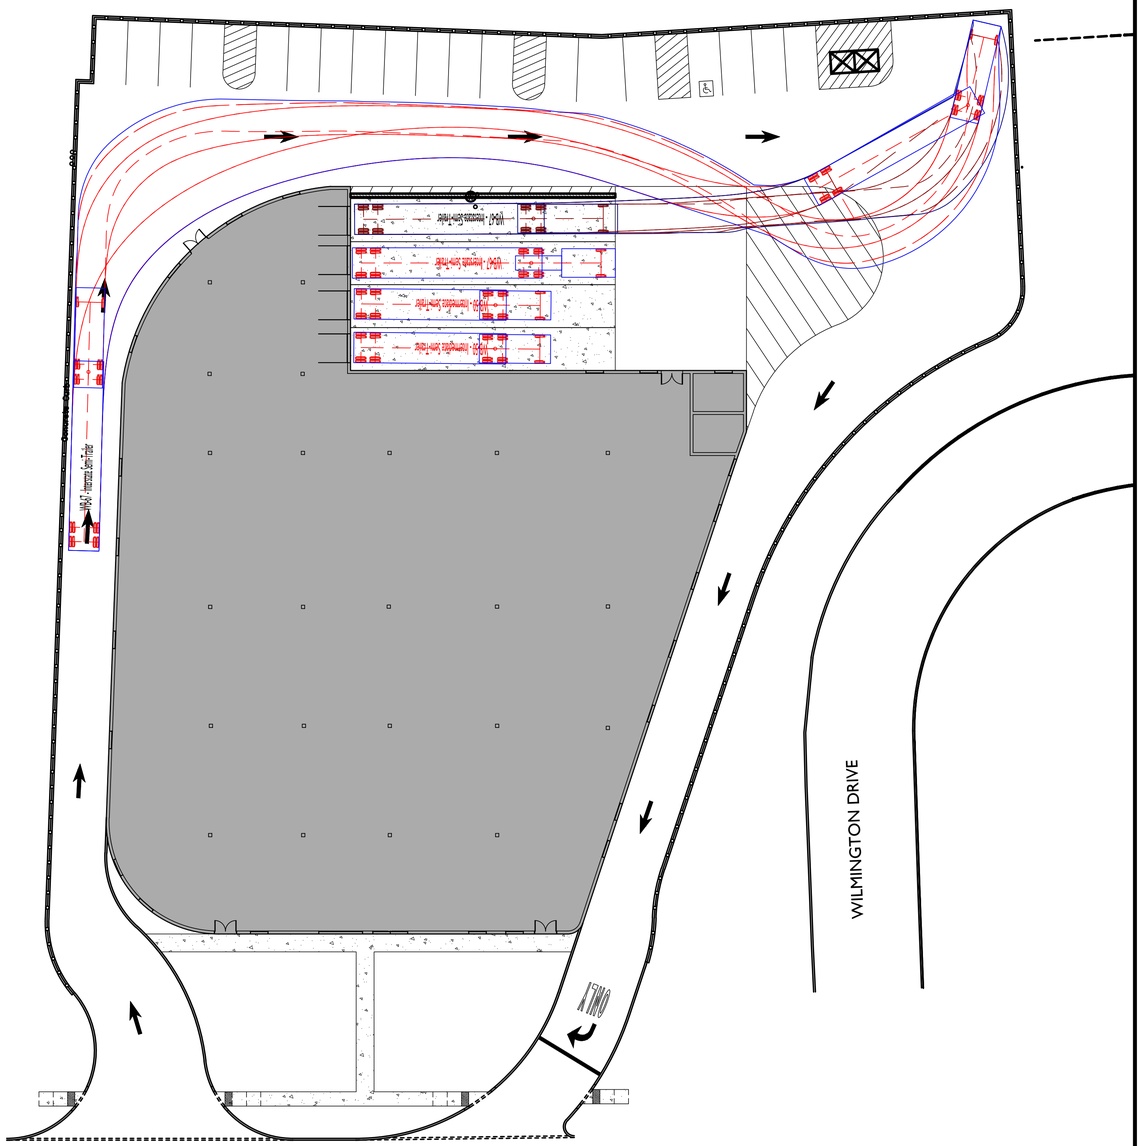

20' 0' 20' 40'
GRAPHIC SCALE IN FEET
1" = 20'

EXHIBIT:

DATE PREPARED:
07/21/2026

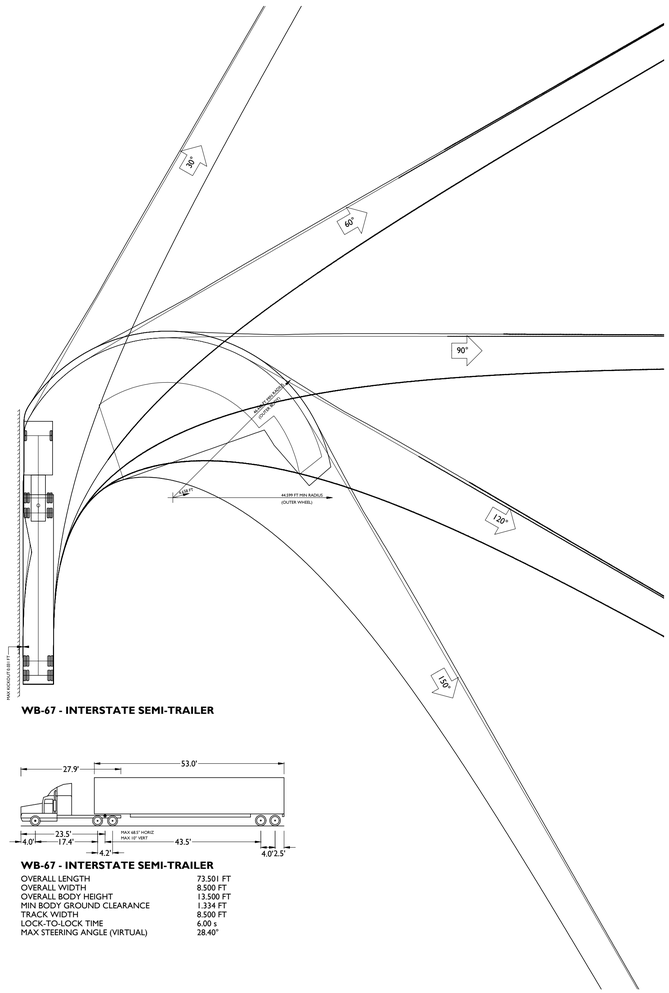

WB-67 - INTERSTATE SEMI-TRAILER

WB-67 - INTERSTATE SEMI-TRAILER

OVERALL LENGTH	73.501 FT
OVERALL WIDTH	8.500 FT
OVERALL BODY HEIGHT	13.500 FT
MIN BODY GROUND CLEARANCE	1.334 FT
TRACK WIDTH	8.500 FT
LOCK-TO-LOCK TIME	6.00 s
MAX STEERING ANGLE (VIRTUAL)	28.40°

LEGEND

TRAILER/CAB LINE

FRONT WHEELS

TRAILER WHEELS

20' 0' 20' 40'
GRAPHIC SCALE IN FEET
1" = 20'

ISSUE	DATE	BY	DESCRIPTION
01	06/12/26	MM	FOR MUNICIPAL SUBMISSION

NOT APPROVED FOR CONSTRUCTION

STONEFIELD engineering & design
Rutherford, NJ · New York, NY · Salem, MA
Princeton, NJ · Tampa, FL · Birmingham, MI
www.stonefieldeng.com
Headquarters: 92 Park Avenue, Rutherford, NJ 07070
Phone 201.340.4468 · Fax 201.340.4472

FOR MUNICIPAL SUBMISSION

GALAXY INVEST

PROPOSED WAREHOUSE

BLOCK 1502, LOT 12
534-544 WASHINGTON AVE.
TOWNSHIP OF NUTLEY
ESSEX COUNTY, NJ

MATTHEW J. SECKLER, P.E.
NEW JERSEY LICENSE No. 48731
LICENSED PROFESSIONAL ENGINEER

STONEFIELD engineering & design

SCALE: 1" = 20' | PROJECT ID: RUT-260235

TITLE:

WB-67 BAY 1-B

DRAWING:

8 of 15

Z:\RUT\PROJECTS\2026\RUT-260235 GALAXY INVEST - 534-544 WASHINGTON AVENUE, NUTLEY, NJ\CAD\PLOT\2026-07 TRUCK TURN EXHIBIT.DWG


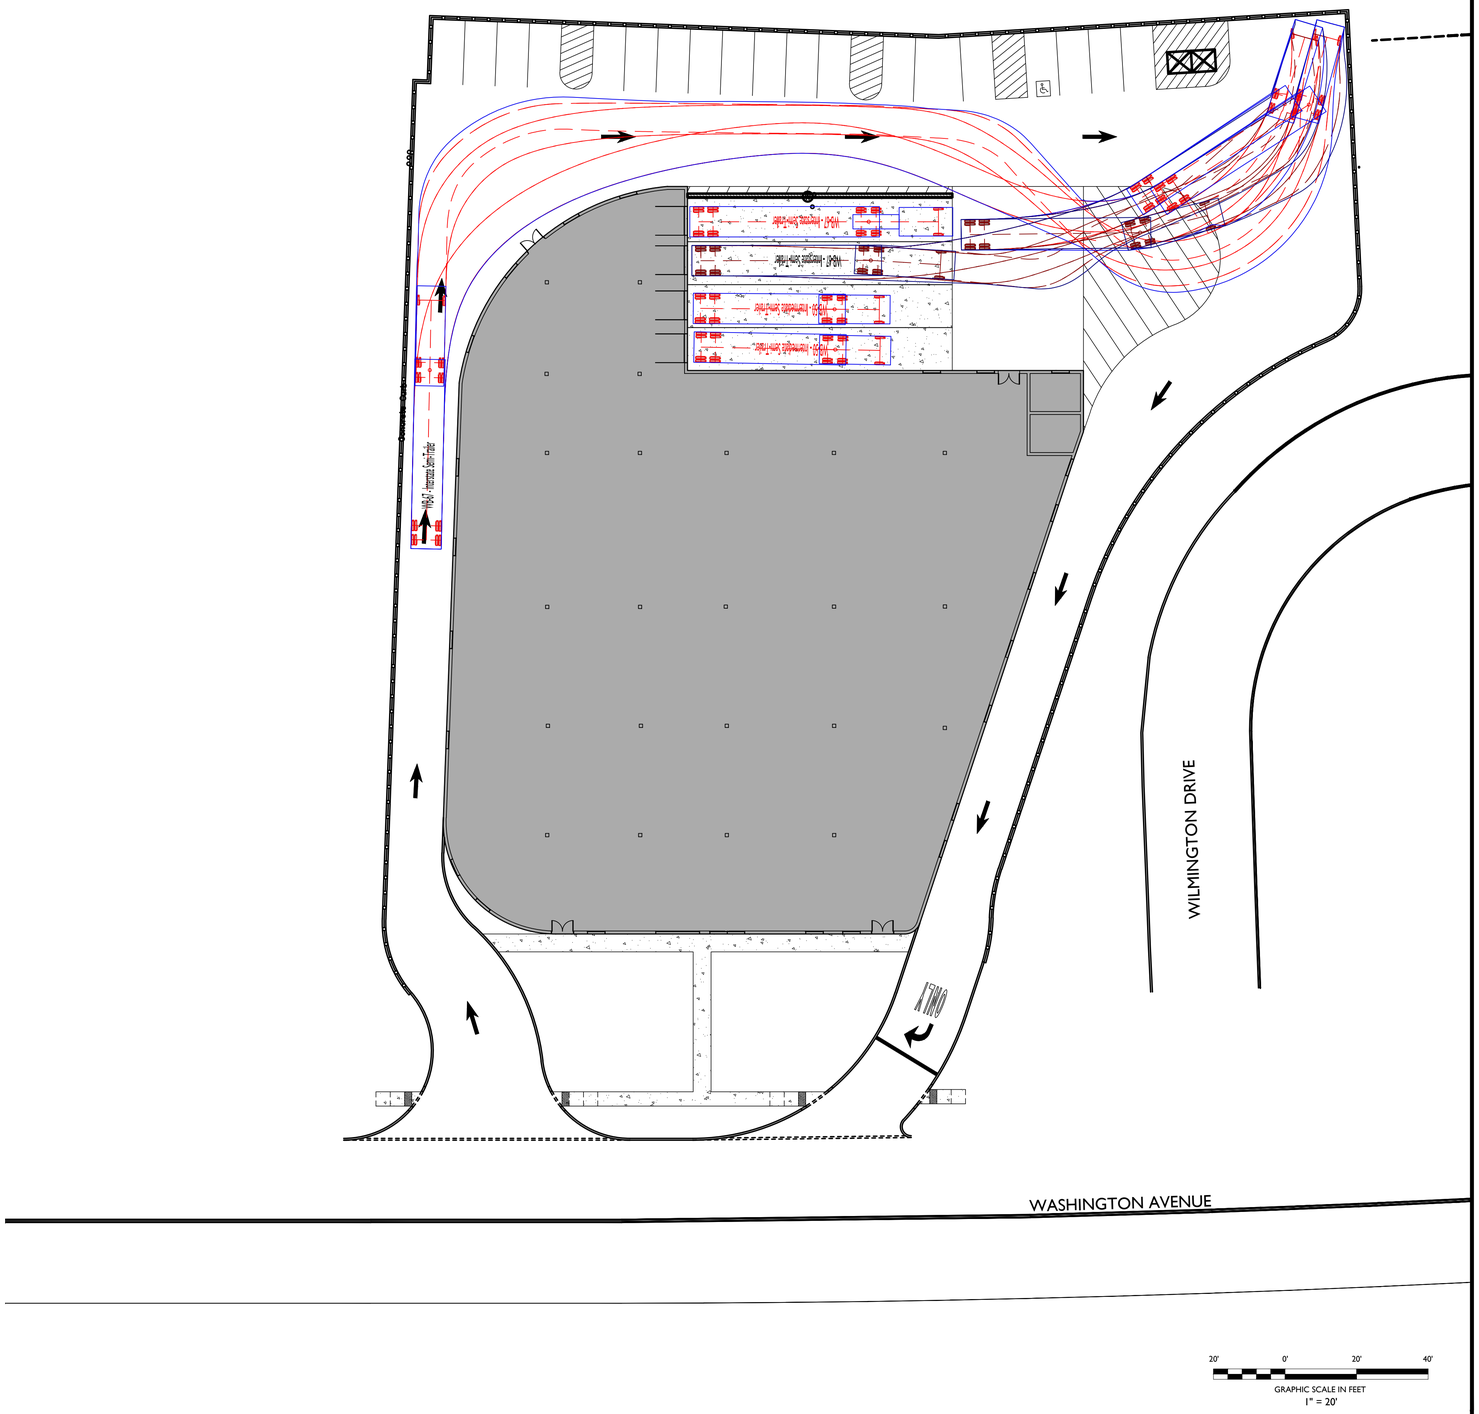


EXHIBIT:

DATE PREPARED:
07/21/2026

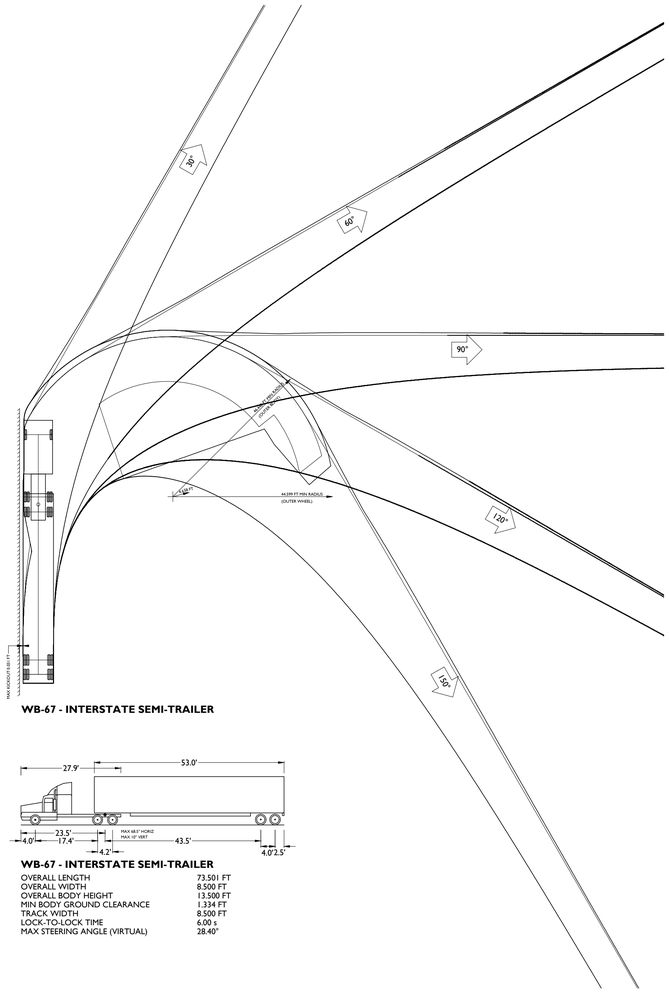

WB-67 - INTERSTATE SEMI-TRAILER

WB-67 - INTERSTATE SEMI-TRAILER

OVERALL LENGTH	73.501 FT
OVERALL WIDTH	8.500 FT
OVERALL BODY HEIGHT	13.500 FT
MIN BODY GROUND CLEARANCE	1.334 FT
TRACK WIDTH	8.500 FT
LOCK-TO-LOCK TIME	6.00 s
MAX STEERING ANGLE (VIRTUAL)	28.40°

LEGEND

TRAILER/CAB LINE

FRONT WHEELS

TRAILER WHEELS

20' 0' 20' 40'
GRAPHIC SCALE IN FEET
1" = 20'

ISSUE	DATE	BY	DESCRIPTION
01	06/12/26	MM	FOR MUNICIPAL SUBMISSION

NOT APPROVED FOR CONSTRUCTION

STONEFIELD engineering & design

Rutherford, NJ · New York, NY · Salem, MA
Princeton, NJ · Tampa, FL · Birmingham, MI
www.stonefieldeng.com

Headquarters: 92 Park Avenue, Rutherford, NJ 07070
Phone 201.340.4468 · Fax 201.340.4472

FOR MUNICIPAL SUBMISSION

GALAXY INVEST

PROPOSED WAREHOUSE

BLOCK 1502, LOT 12
534-544 WASHINGTON AVE.
TOWNSHIP OF NUTLEY
ESSEX COUNTY, NJ

MATTHEW J. SECKLER, P.E.
NEW JERSEY LICENSE No. 48731
LICENSED PROFESSIONAL ENGINEER

STONEFIELD engineering & design

SCALE: 1" = 20' | PROJECT ID: RUT-260235

TITLE:

WB-67 BAY 2-B

DRAWING:

9 of 15

Z:\RUT\PROJECTS\2026\RUT-260235 GALAXY INVEST - 534-544 WASHINGTON AVENUE, NUTLEY, NJ\CAD\PLOT\2026-07 TRUCK TURN EXHIBIT.DWG


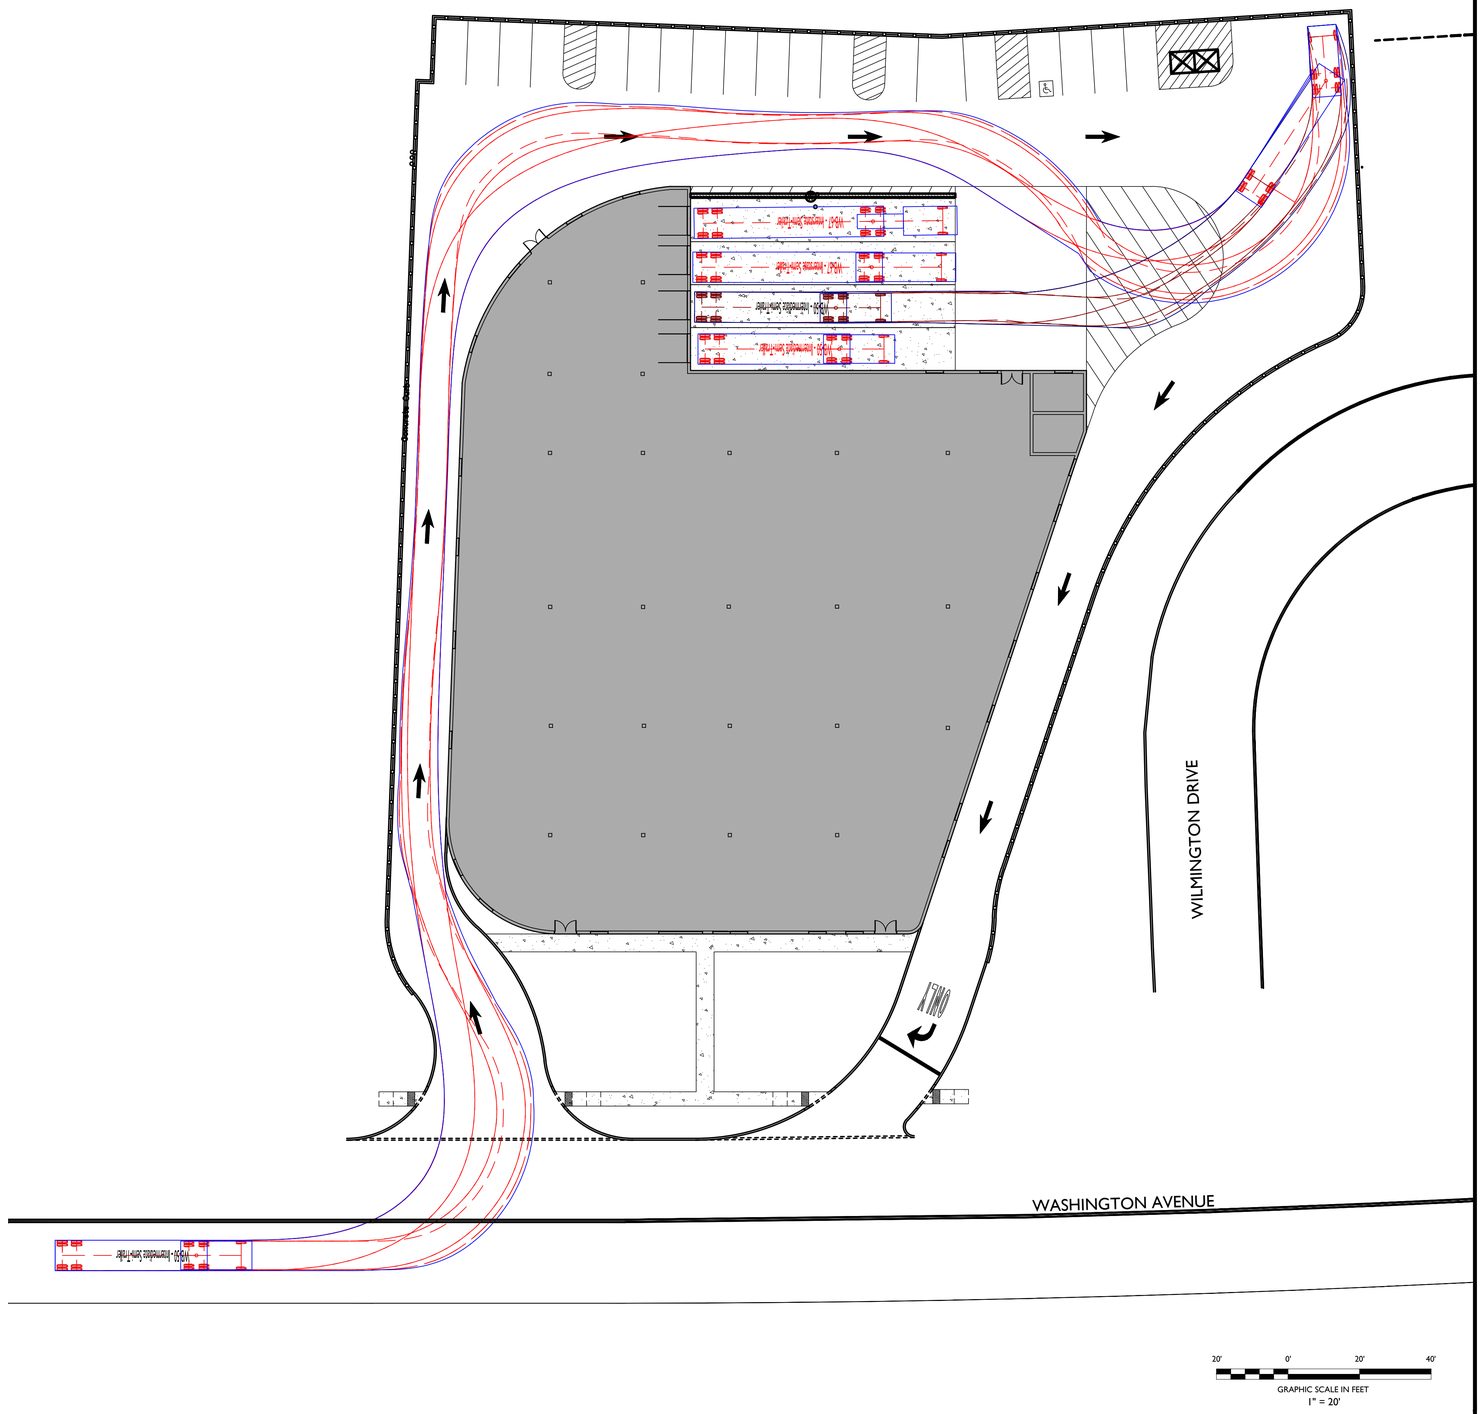


EXHIBIT:

DATE PREPARED:
07/21/2026

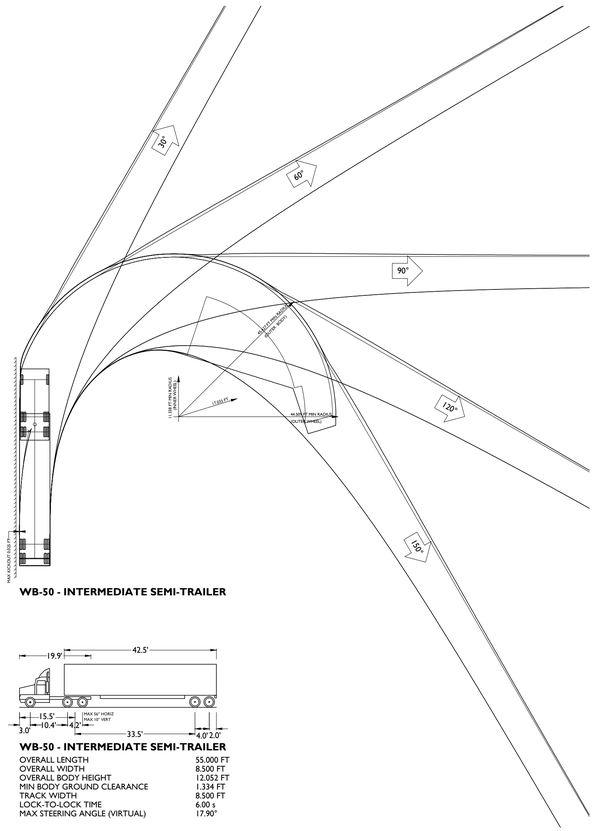

WB-50 - INTERMEDIATE SEMI-TRAILER

WB-50 - INTERMEDIATE SEMI-TRAILER

OVERALL LENGTH	55.000 FT
OVERALL WIDTH	8.500 FT
OVERALL BODY HEIGHT	12.052 FT
MIN BODY GROUND CLEARANCE	1.334 FT
TRACK WIDTH	8.500 FT
LOCK-TO-LOCK TIME	6.00 s
MAX STEERING ANGLE (VIRTUAL)	17.90°

LEGEND

TRAILER/CAB LINE

FRONT WHEELS

TRAILER WHEELS

20' 0' 20' 40'
GRAPHIC SCALE IN FEET
1" = 20'

ISSUE	DATE	BY	DESCRIPTION
01	06/22/26	MM	FOR MUNICIPAL SUBMISSION

NOT APPROVED FOR CONSTRUCTION

STONEFIELD engineering & design

Rutherford, NJ · New York, NY · Salem, MA
Princeton, NJ · Tampa, FL · Birmingham, MI
www.stonefieldeng.com

Headquarters: 92 Park Avenue, Rutherford, NJ 07070
Phone 201.340.4468 · Fax 201.340.4472

FOR MUNICIPAL SUBMISSION

GALAXY INVEST

PROPOSED WAREHOUSE

BLOCK 1502, LOT 12
534-544 WASHINGTON AVE.
TOWNSHIP OF NUTLEY
ESSEX COUNTY, NJ

MATTHEW J. SECKLER, P.E.
NEW JERSEY LICENSE No. 48731
LICENSED PROFESSIONAL ENGINEER

STONEFIELD engineering & design

SCALE: 1" = 20' | PROJECT ID: RUT-260235

TITLE:

WB-50 BAY 3

DRAWING:

10 of 15

Z:\RUT\PROJECTS\2026\RUT-260235 GALAXY INVEST - 534-544 WASHINGTON AVENUE, NUTLEY, NJ\CAD\PLOT\2026-07 TRUCK TURN EXHIBIT.DWG


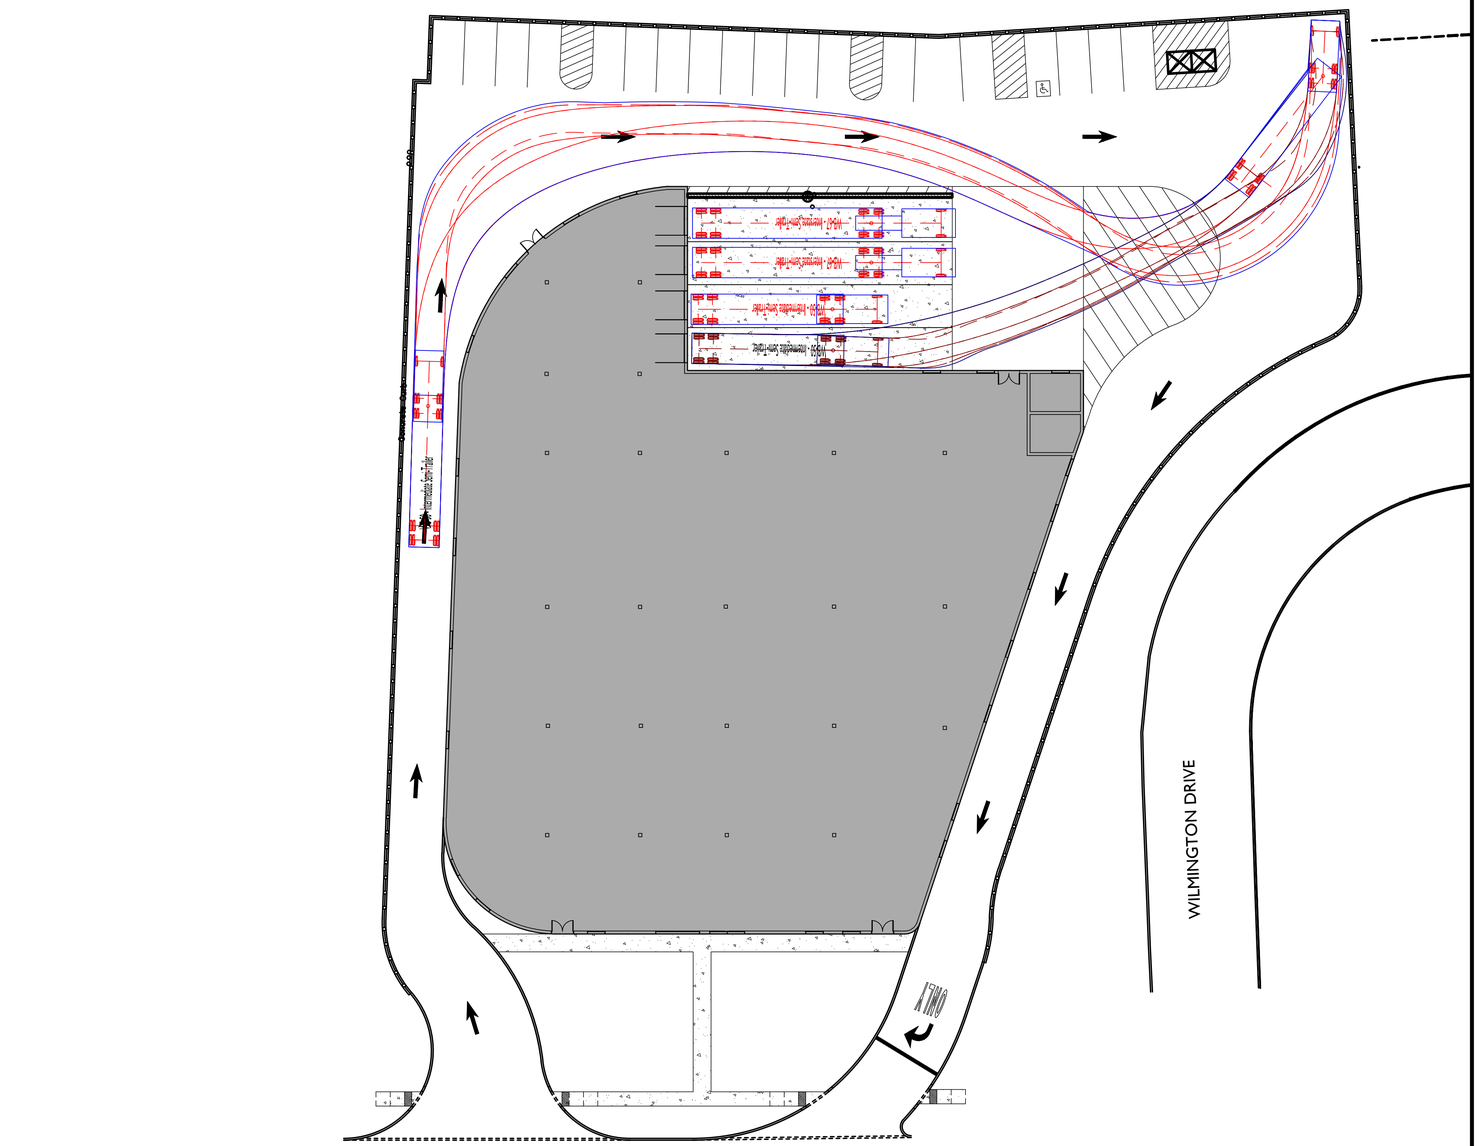


EXHIBIT:

DATE PREPARED:
07/21/2026

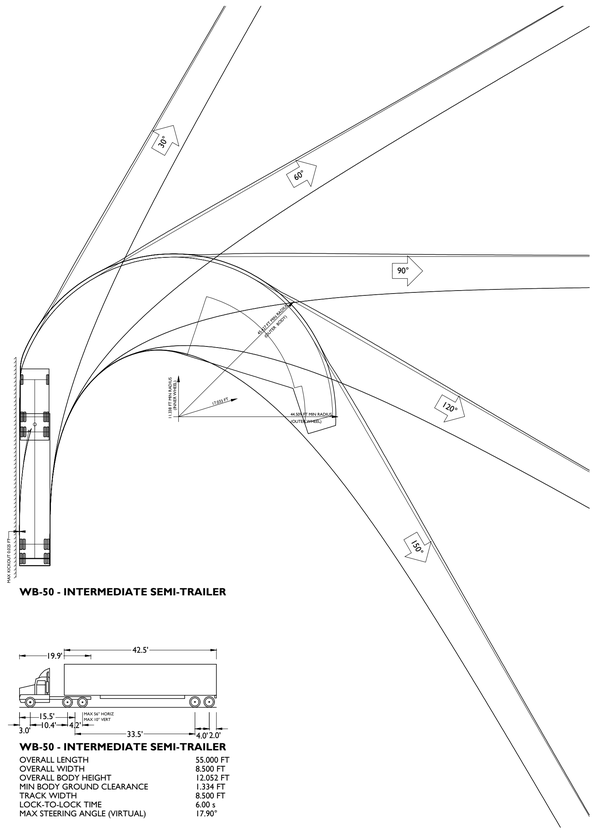

WB-50 - INTERMEDIATE SEMI-TRAILER

WB-50 - INTERMEDIATE SEMI-TRAILER

OVERALL LENGTH	55.000 FT
OVERALL WIDTH	8.500 FT
OVERALL BODY HEIGHT	12.052 FT
MIN BODY GROUND CLEARANCE	1.334 FT
TRACK WIDTH	8.500 FT
LOCK-TO-LOCK TIME	6.00 s
MAX STEERING ANGLE (VIRTUAL)	17.90°

LEGEND

TRAILER/CAB LINE

FRONT WHEELS

TRAILER WHEELS

20' 0' 20' 40'
GRAPHIC SCALE IN FEET
1" = 20'

ISSUE	DATE	BY	DESCRIPTION
01	06/22/26	MM	FOR MUNICIPAL SUBMISSION

NOT APPROVED FOR CONSTRUCTION

STONEFIELD engineering & design

Rutherford, NJ · New York, NY · Salem, MA
Princeton, NJ · Tampa, FL · Birmingham, MI
www.stonefieldeng.com

Headquarters: 92 Park Avenue, Rutherford, NJ 07070
Phone 201.340.4468 · Fax 201.340.4472

FOR MUNICIPAL SUBMISSION

GALAXY INVEST

PROPOSED WAREHOUSE

BLOCK 1502, LOT 12
534-544 WASHINGTON AVE.
TOWNSHIP OF NUTLEY
ESSEX COUNTY, NJ

MATTHEW J. SECKLER, P.E.
NEW JERSEY LICENSE No. 48731
LICENSED PROFESSIONAL ENGINEER

STONEFIELD engineering & design

SCALE: 1" = 20' | PROJECT ID: RUT-260235

TITLE:

WB-50 BAY 4

DRAWING:

11 of 15

Z:\RUT\PROJECTS\2026\RUT-260235 GALAXY INVEST - 534-544 WASHINGTON AVENUE, NUTLEY, NJ\CAD\PLOTTING\RUT-260235-07 TRUCK TURN EXHIBIT.DWG


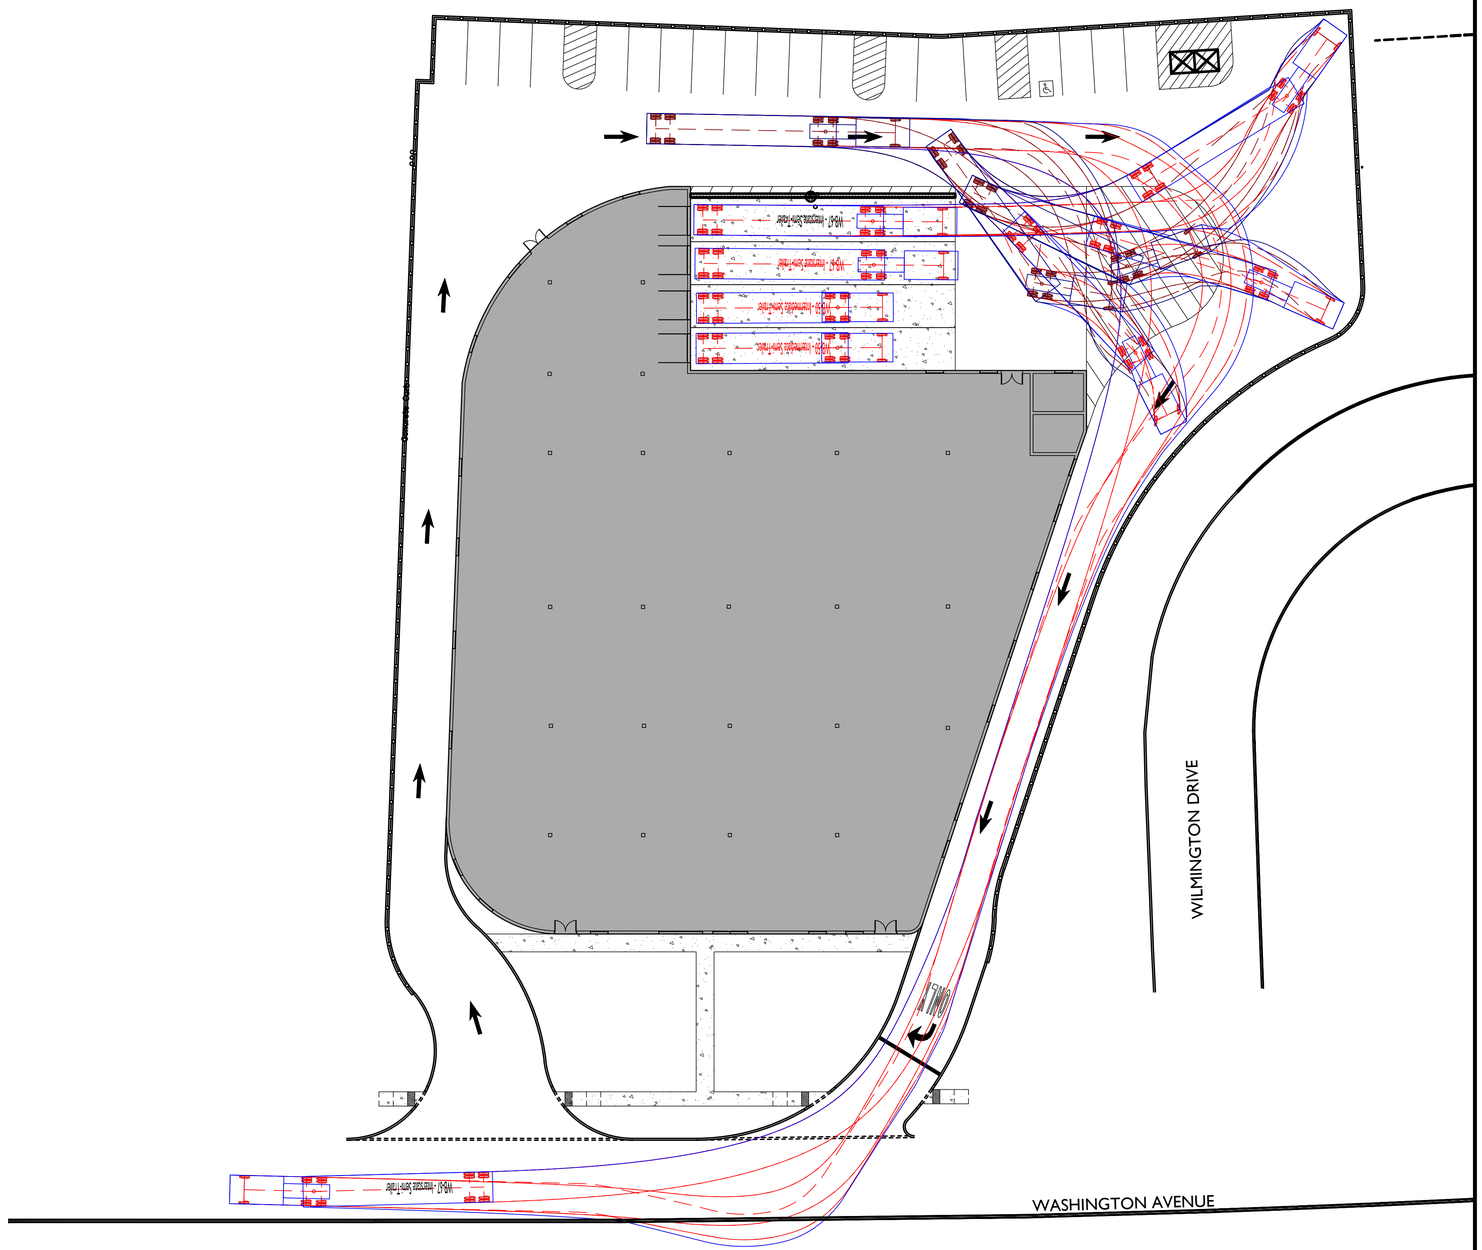


EXHIBIT:

DATE PREPARED:
07/21/2026

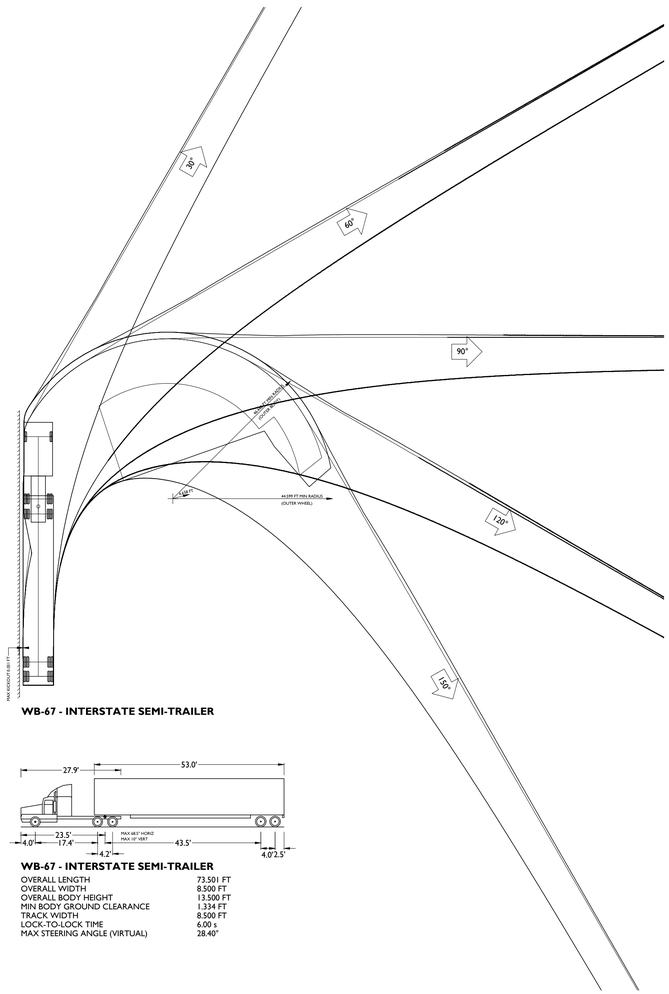

WB-67 - INTERSTATE SEMI-TRAILER

WB-67 - INTERSTATE SEMI-TRAILER

OVERALL LENGTH	73.501 FT
OVERALL WIDTH	8.500 FT
OVERALL BODY HEIGHT	13.500 FT
MIN BODY GROUND CLEARANCE	1.334 FT
TRACK WIDTH	8.500 FT
LOCK-TO-LOCK TIME	6.00 s
MAX STEERING ANGLE (VIRTUAL)	28.40°

LEGEND

TRAILER/CAB LINE

FRONT WHEELS

TRAILER WHEELS

20' 0' 20' 40'
GRAPHIC SCALE IN FEET
1" = 20'

ISSUE	DATE	BY	DESCRIPTION
01	06/23/26	MM	FOR MUNICIPAL SUBMISSION

NOT APPROVED FOR CONSTRUCTION

STONEFIELD engineering & design
Rutherford, NJ · New York, NY · Salem, MA
Princeton, NJ · Tampa, FL · Birmingham, MI
www.stonefieldeng.com
Headquarters: 92 Park Avenue, Rutherford, NJ 07070
Phone 201.340.4468 · Fax 201.340.4472

FOR MUNICIPAL SUBMISSION

GALAXY INVEST

PROPOSED WAREHOUSE

BLOCK 1502, LOT 12
534-544 WASHINGTON AVE.
TOWNSHIP OF NUTLEY
ESSEX COUNTY, NJ

MATTHEW J. SECKLER, P.E.
NEW JERSEY LICENSE No. 48731
LICENSED PROFESSIONAL ENGINEER

STONEFIELD engineering & design

SCALE: 1" = 20' | PROJECT ID: RUT-260235

TITLE:

WB-67 BAY 1-EXITING

DRAWING:

12 of 15

Z:\RUT\PROJECTS\2026\RUT-260235 GALAXY INVEST - 534-544 WASHINGTON AVENUE, NUTLEY, NJ\CAD\PLOT\2026-07 TRUCK TURN EXHIBIT.DWG


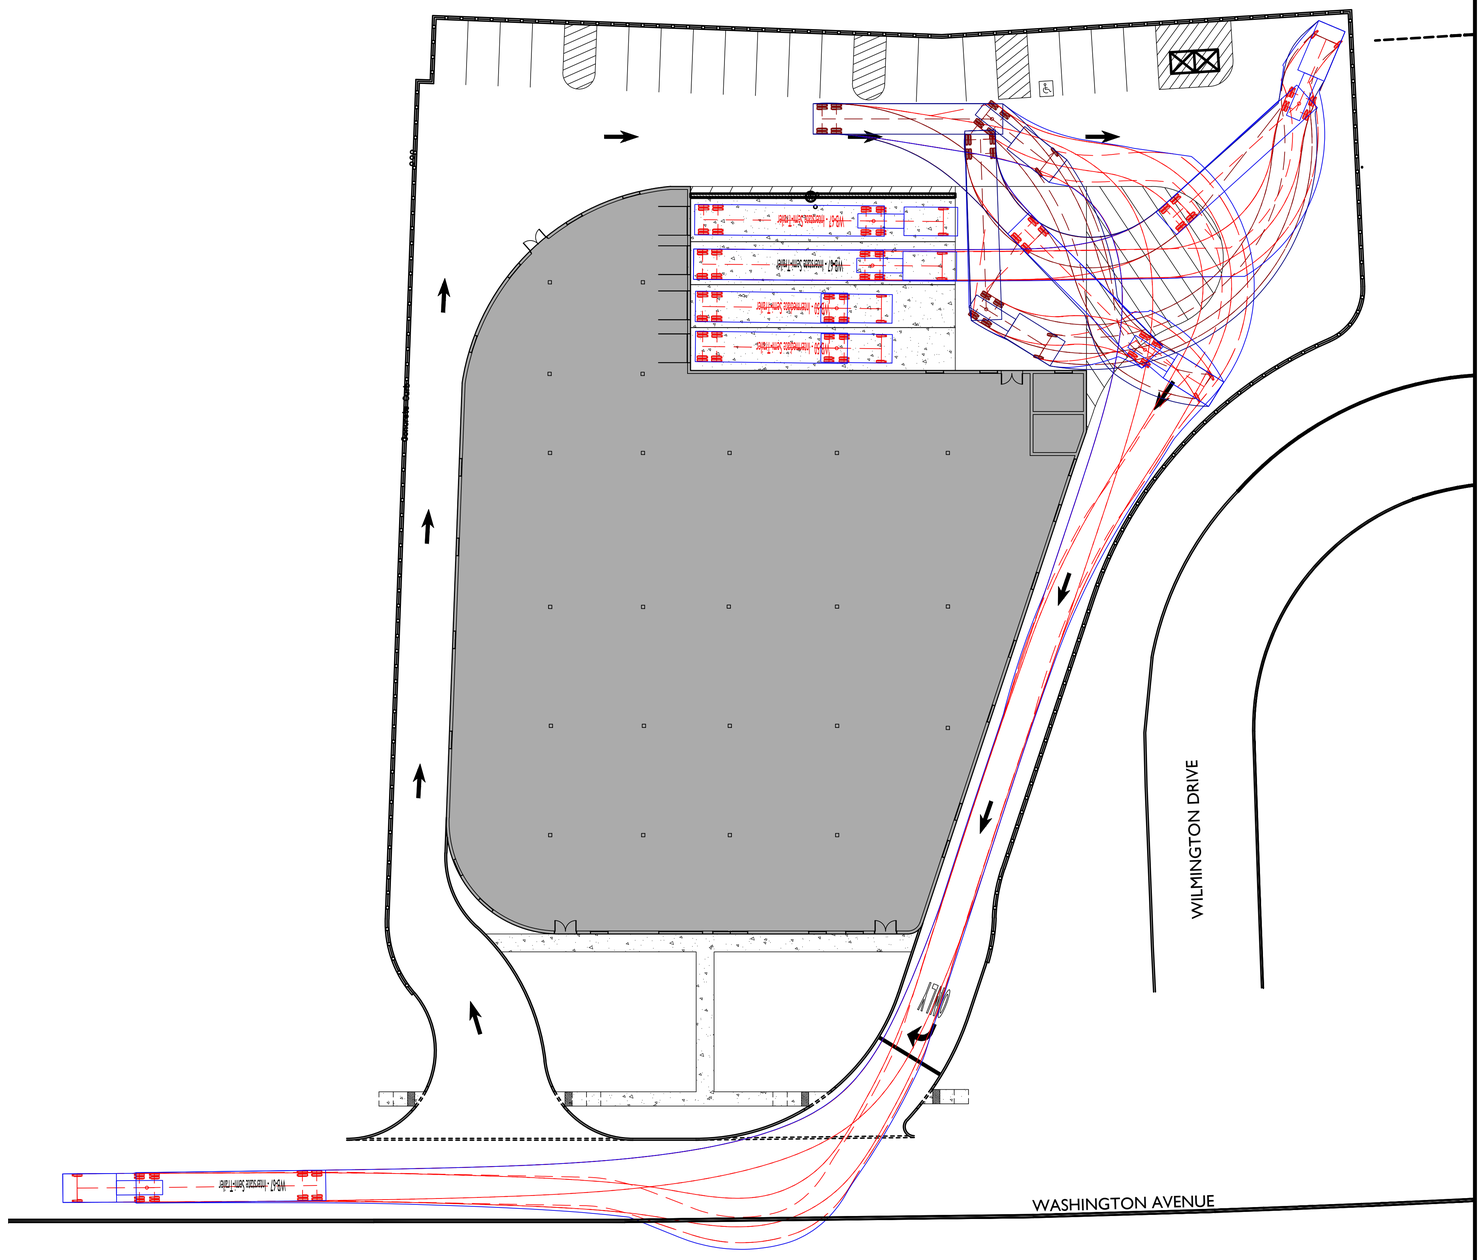


EXHIBIT:

DATE PREPARED:
07/21/2026

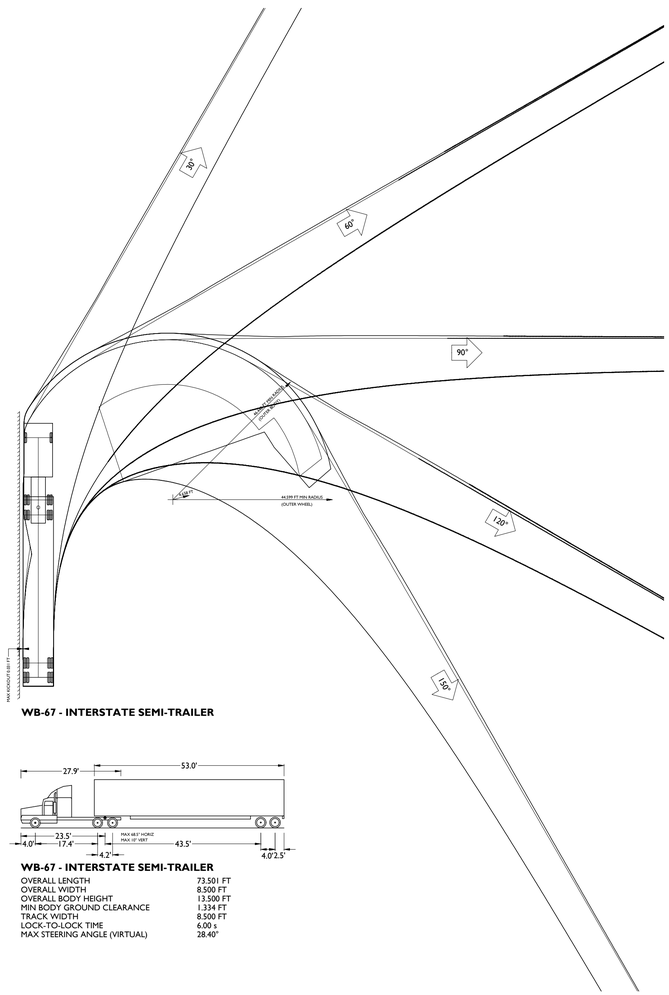

WB-67 - INTERSTATE SEMI-TRAILER

WB-67 - INTERSTATE SEMI-TRAILER

OVERALL LENGTH	73.501 FT
OVERALL WIDTH	8.500 FT
OVERALL BODY HEIGHT	13.500 FT
MIN BODY GROUND CLEARANCE	1.334 FT
TRACK WIDTH	8.500 FT
LOCK-TO-LOCK TIME	6.00 s
MAX STEERING ANGLE (VIRTUAL)	28.40°

LEGEND

TRAILER/CAB LINE

FRONT WHEELS

TRAILER WHEELS

20' 0' 20' 40'
GRAPHIC SCALE IN FEET
1" = 20'

ISSUE	DATE	BY	DESCRIPTION
01	06/23/26	MM	FOR MUNICIPAL SUBMISSION

NOT APPROVED FOR CONSTRUCTION

STONEFIELD engineering & design

Rutherford, NJ · New York, NY · Salem, MA
Princeton, NJ · Tampa, FL · Birmingham, MI
www.stonefieldeng.com

Headquarters: 92 Park Avenue, Rutherford, NJ 07070
Phone 201.340.4468 · Fax 201.340.4472

FOR MUNICIPAL SUBMISSION

GALAXY INVEST

PROPOSED WAREHOUSE

BLOCK 1502, LOT 12
536-544 WASHINGTON AVE.
TOWNSHIP OF NUTLEY
ESSEX COUNTY, NJ

MATTHEW J. SECKLER, P.E.
NEW JERSEY LICENSE No. 48731
LICENSED PROFESSIONAL ENGINEER

STONEFIELD engineering & design

SCALE: 1" = 20' | PROJECT ID: RUT-260235

TITLE:

WB-67 BAY 2-EXITING

DRAWING:

13 of 15

Z:\AUTHENTIC\ORDERS\2026\RUT-260235 GALAXY INVEST - 536-544 WASHINGTON AVENUE, NUTLEY, NJ\CAD\PLOT\2026-07 TRUCK TURN EXHIBIT.DWG


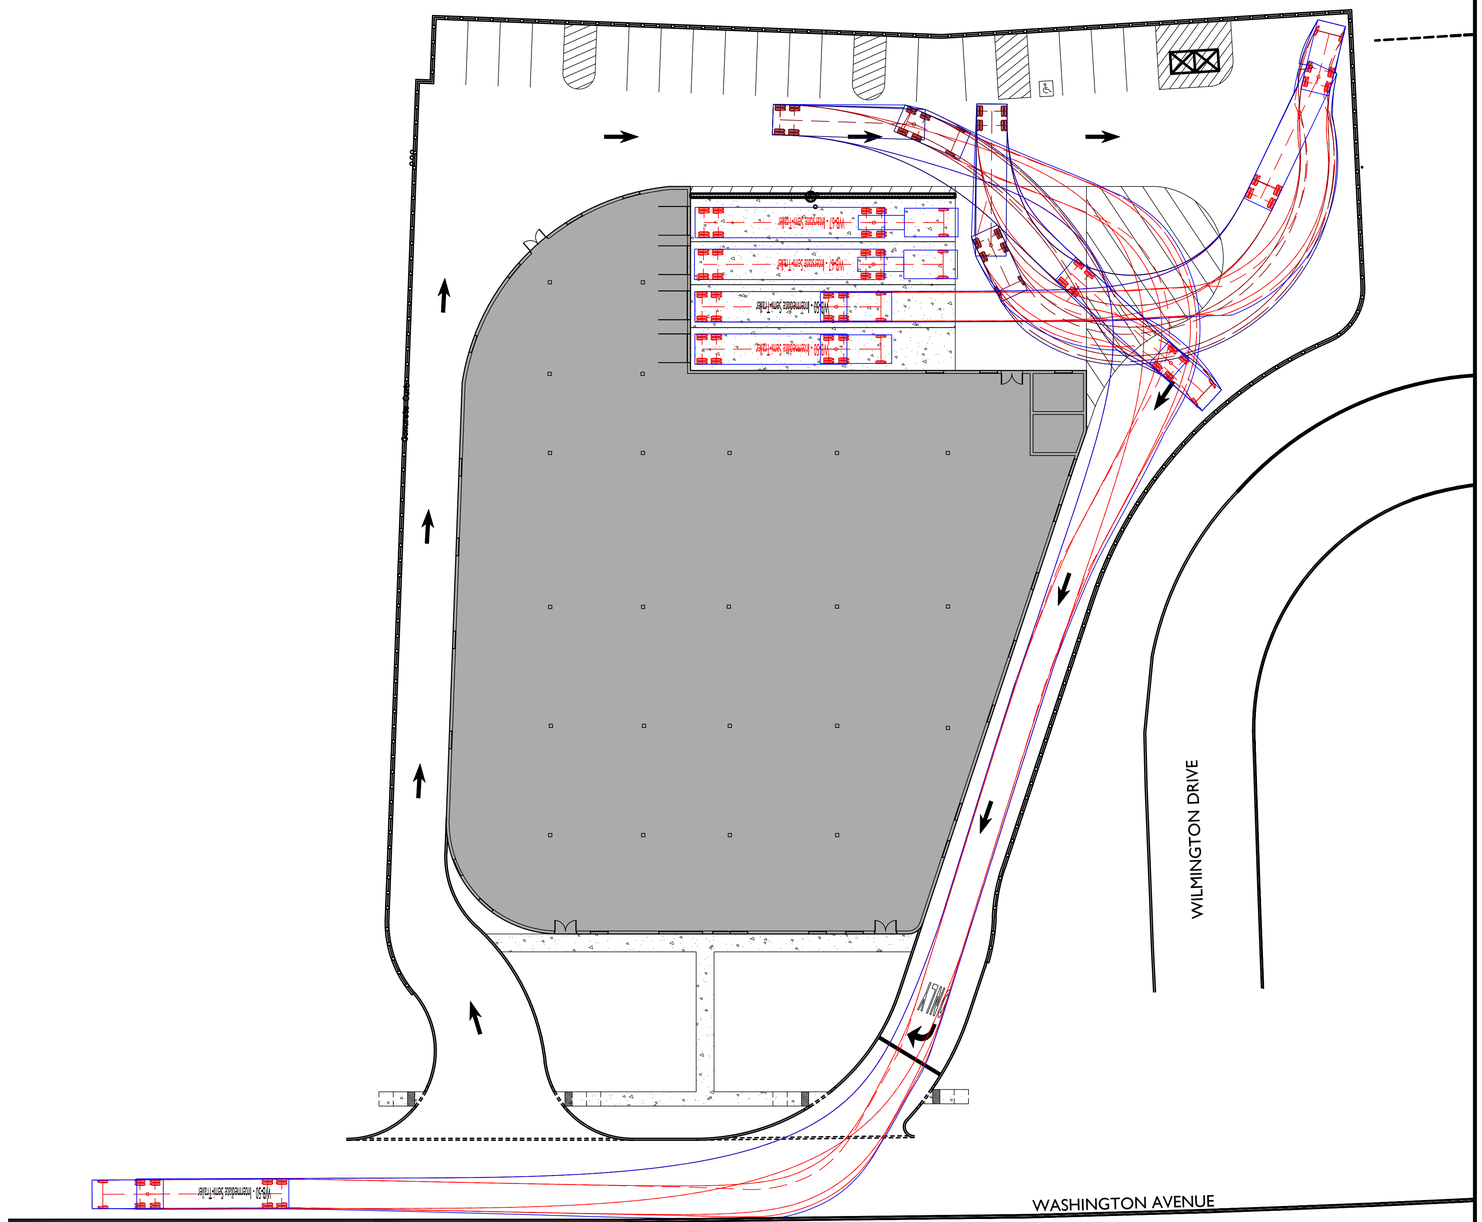


EXHIBIT:

DATE PREPARED:
07/21/2026



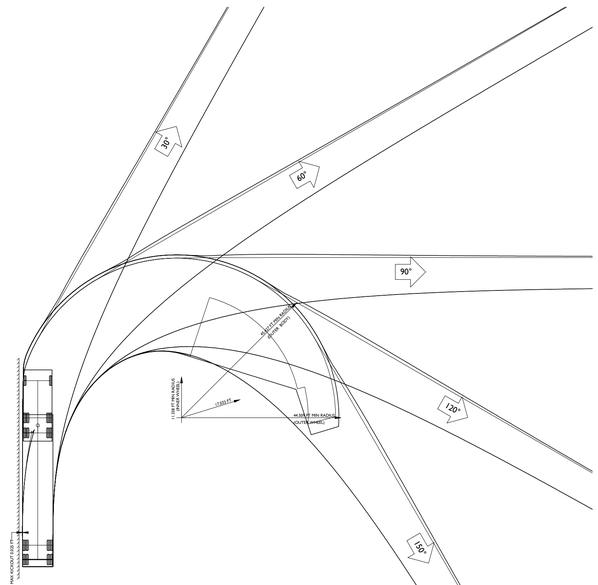

WB-50 - INTERMEDIATE SEMI-TRAILER

OVERALL LENGTH	55.000 FT
OVERALL WIDTH	8.500 FT
OVERALL BODY HEIGHT	12.052 FT
MIN BODY GROUND CLEARANCE	1.334 FT
TRACK WIDTH	8.500 FT
LOCK-TO-LOCK TIME	6.00 s
MAX STEERING ANGLE (VIRTUAL)	17.90°

LEGEND

TRAILER/CAB LINE

FRONT WHEELS

TRAILER WHEELS

20' 0' 20' 40'
GRAPHIC SCALE IN FEET
1" = 20'

ISSUE	DATE	BY	DESCRIPTION
01	06/22/26	MM	FOR MUNICIPAL SUBMISSION

NOT APPROVED FOR CONSTRUCTION

STONEFIELD engineering & design

Rutherford, NJ · New York, NY · Salem, MA
Princeton, NJ · Tampa, FL · Birmingham, MI
www.stonefieldeng.com

Headquarters: 92 Park Avenue, Rutherford, NJ 07070
Phone 201.340.4468 · Fax 201.340.4472

FOR MUNICIPAL SUBMISSION

GALAXY INVEST

PROPOSED WAREHOUSE

BLOCK 1502, LOT 12
534-544 WASHINGTON AVE.
TOWNSHIP OF NUTLEY
ESSEX COUNTY, NJ

MATTHEW J. SECKLER, P.E.
NEW JERSEY LICENSE No. 48731
LICENSED PROFESSIONAL ENGINEER

STONEFIELD engineering & design

SCALE: 1" = 20' | PROJECT ID: RUT-260235

TITLE:

WB-50 BAY 3-EXITING

DRAWING:

14 of 15

Z:\RUT\PROPOSAL\7220\SURVEY\260235 GALAXY INVEST - 534-544 WASHINGTON AVENUE, NUTLEY, NJ\CAD\PLOT\7220-07 TRUCK TURN EXHIBIT.DWG



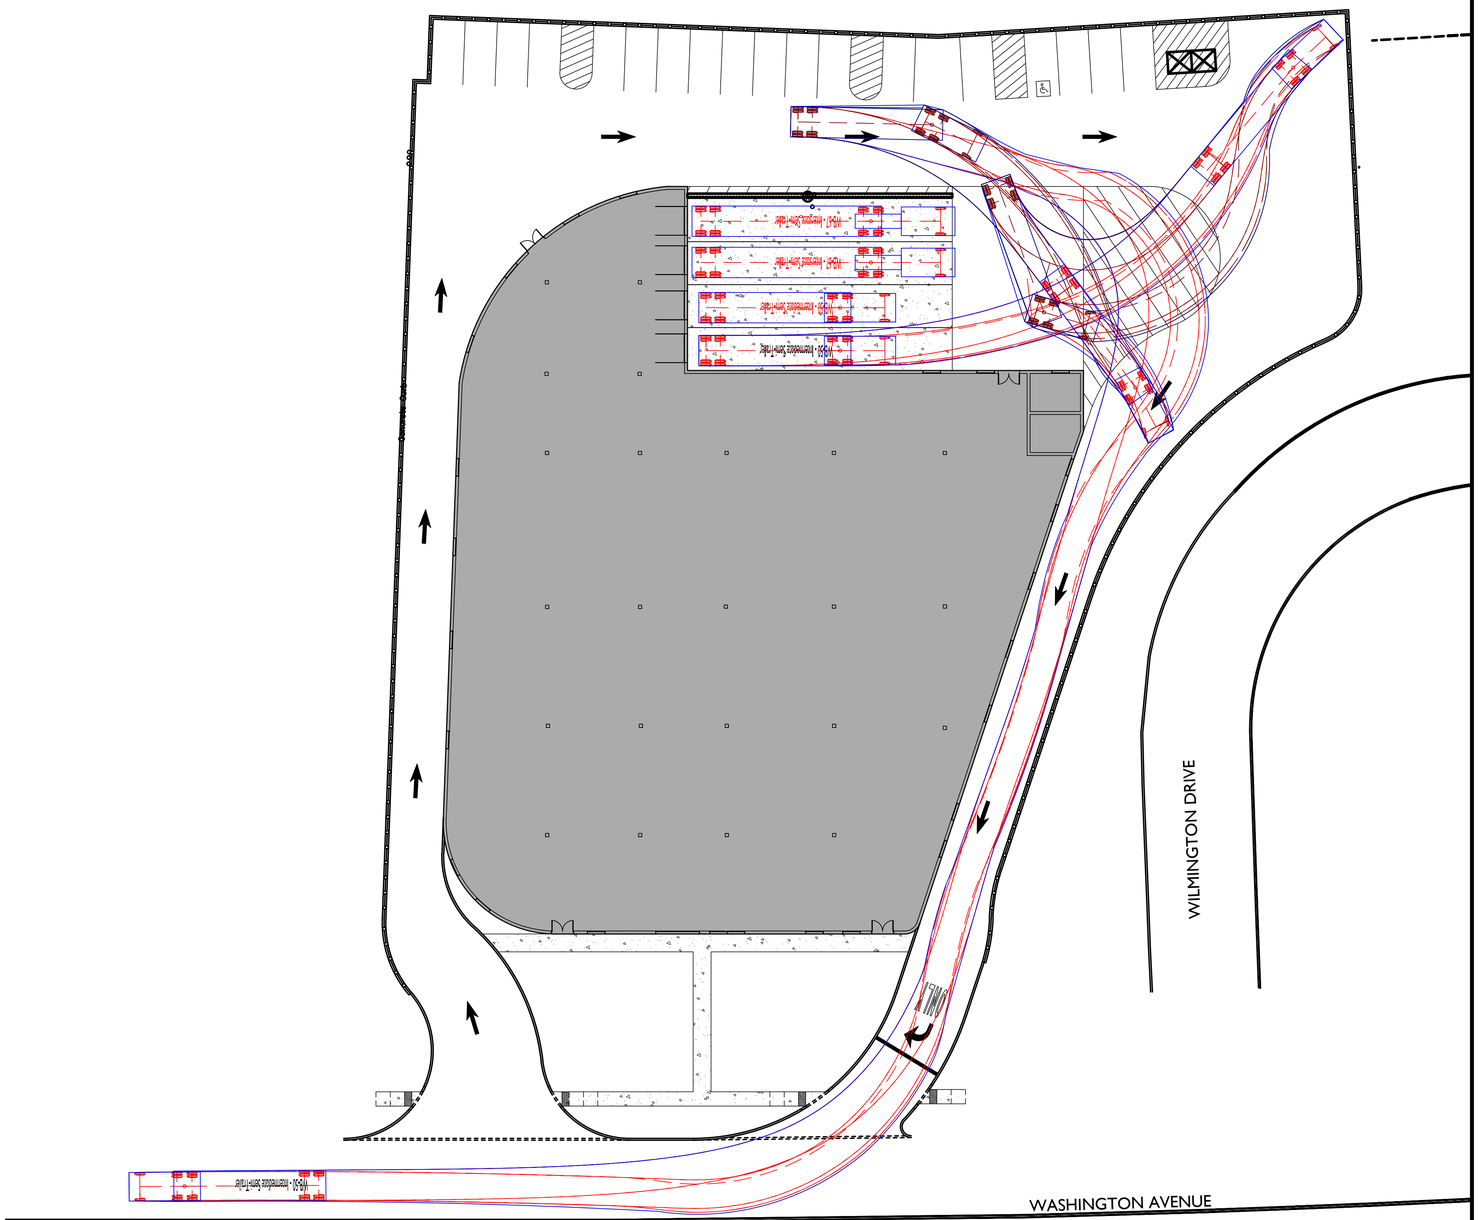


EXHIBIT:

DATE PREPARED:
07/21/2026

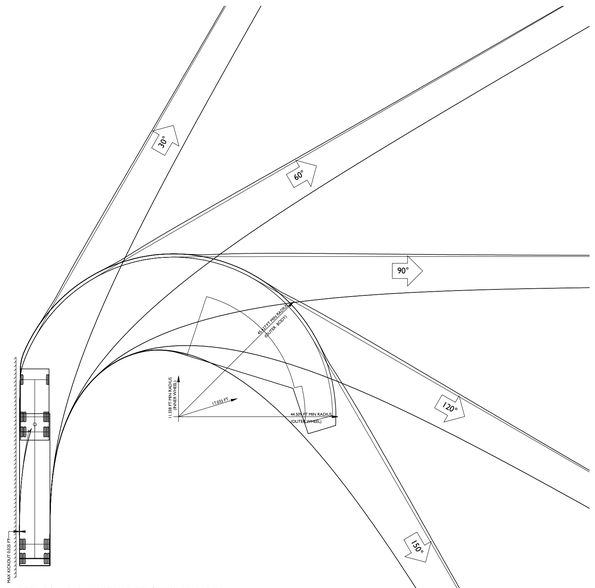

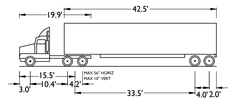

WB-50 - INTERMEDIATE SEMI-TRAILER

OVERALL LENGTH	55.000 FT
OVERALL WIDTH	8.500 FT
OVERALL BODY HEIGHT	12.052 FT
MIN BODY GROUND CLEARANCE	1.334 FT
TRACK WIDTH	8.500 FT
LOCK-TO-LOCK TIME	6.00 s
MAX STEERING ANGLE (VIRTUAL)	17.90°

LEGEND

TRAILER/CAB LINE

FRONT WHEELS

TRAILER WHEELS

20' 0' 20' 40'
GRAPHIC SCALE IN FEET
1" = 20'

ISSUE	DATE	BY	DESCRIPTION
01	06/22/26	MM	FOR MUNICIPAL SUBMISSION

NOT APPROVED FOR CONSTRUCTION

STONEFIELD engineering & design
Rutherford, NJ · New York, NY · Salem, MA
Princeton, NJ · Tampa, FL · Birmingham, MI
www.stonefieldeng.com
Headquarters: 92 Park Avenue, Rutherford, NJ 07070
Phone 201.340.4468 · Fax 201.340.4472

FOR MUNICIPAL SUBMISSION

GALAXY INVEST

PROPOSED WAREHOUSE

BLOCK 1502, LOT 12
534-544 WASHINGTON AVE.
TOWNSHIP OF NUTLEY
ESSEX COUNTY, NJ

MATTHEW J. SECKLER, P.E.
NEW JERSEY LICENSE No. 48731
LICENSED PROFESSIONAL ENGINEER

STONEFIELD engineering & design

SCALE: 1" = 20' | PROJECT ID: RUT-260235

TITLE:

WB-50 BAY 4-EXITING

DRAWING:

15 of 15

Z:\RUT\PROPOSED\RUT260235 GALAXY INVEST - 534-544 WASHINGTON AVENUE, NUTLEY, NJ\CAD\PLOT\260235-07 TRUCK TURN EXHIBIT.DWG