



VIEW OF NEIGHBORING HOUSE FROM NORTH SIDE OF PROPERTY - NTS

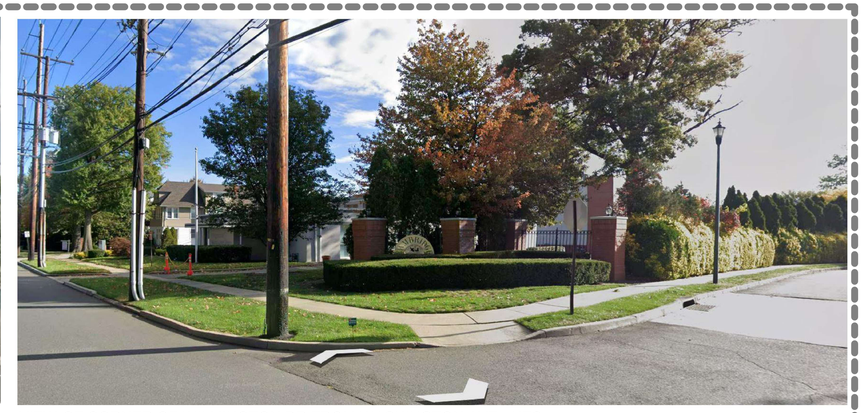

VIEW OF CORNER OF WILMINGTON DR FROM WASHINGTON AVE - NTS


PROPOSED MATERIALS:

CORRUGATED WHITE METAL SIDING

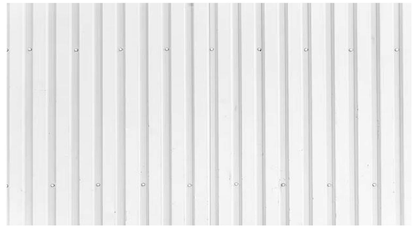




WHITE CONCRETE MASONRY UNIT (CMU)

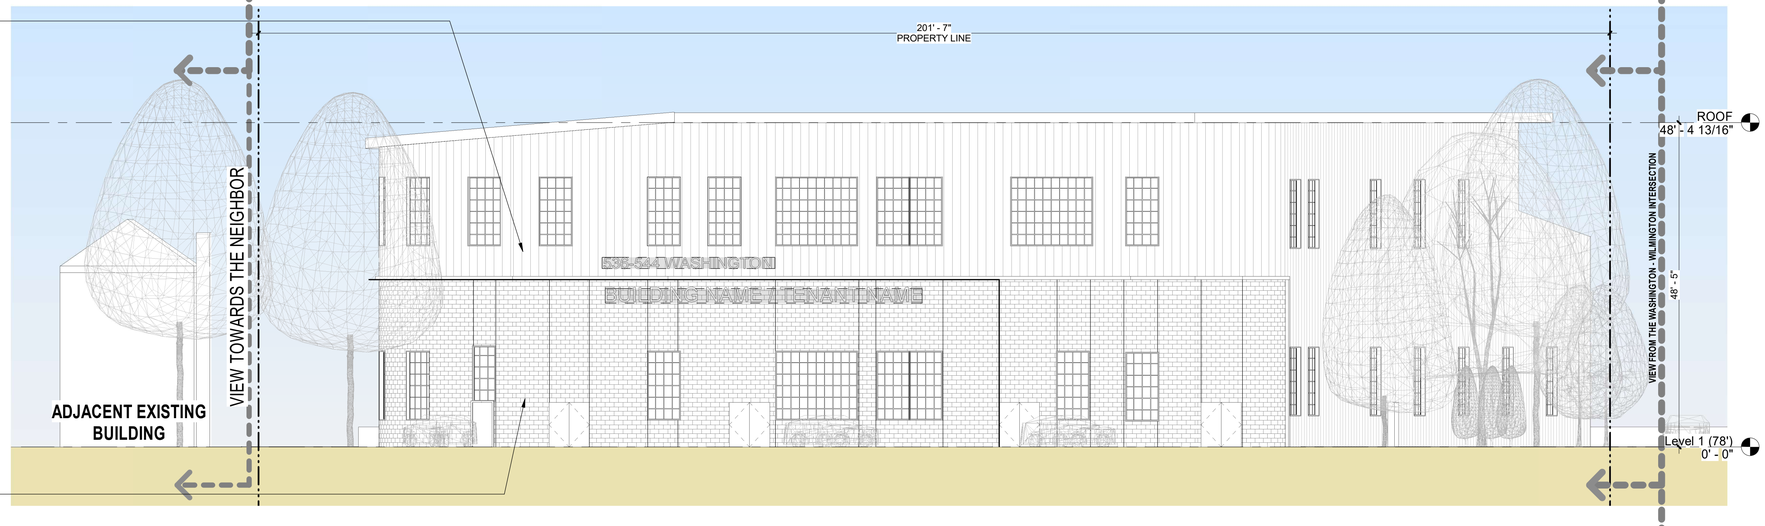

1 WASHINGTON AVENUE ELEVATION
3/32" = 1'-0"



FRONT VIEW OF NEIGHBORING HOUSE FROM WASHINGTON AVE - NTS

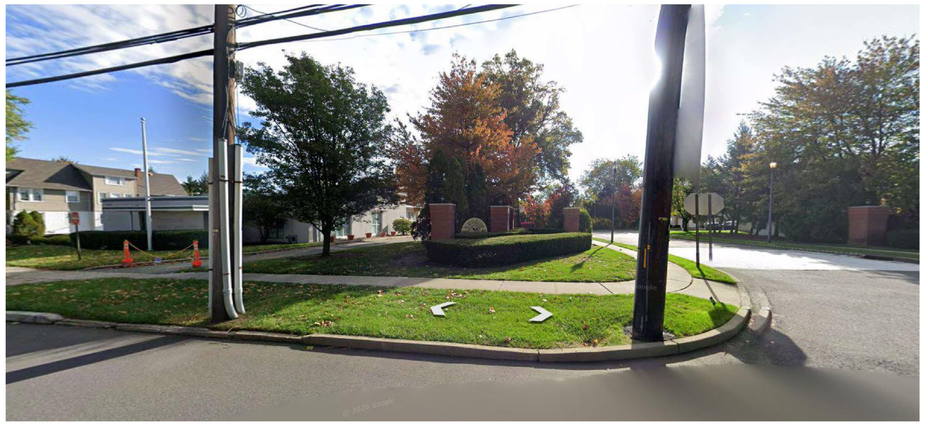

VIEW OF CORNER OF WILMINGTON DR FROM WASHINGTON AVE - NTS

ZONING

Revisions

MM/DD/YYYY

536-544
WASHINGTON
AVE, NUTLEY NJ

SANBARDESIGN

Drawing Title:
ELEVATION

Date	06/26/26
Project No.:	89
Drawn by	ABG
Checked by	Checker
Scale	3/32" = 1'-0"
Drawing Number:	SK-3

6/30/2026 4:48:01 PM
24"x36"