
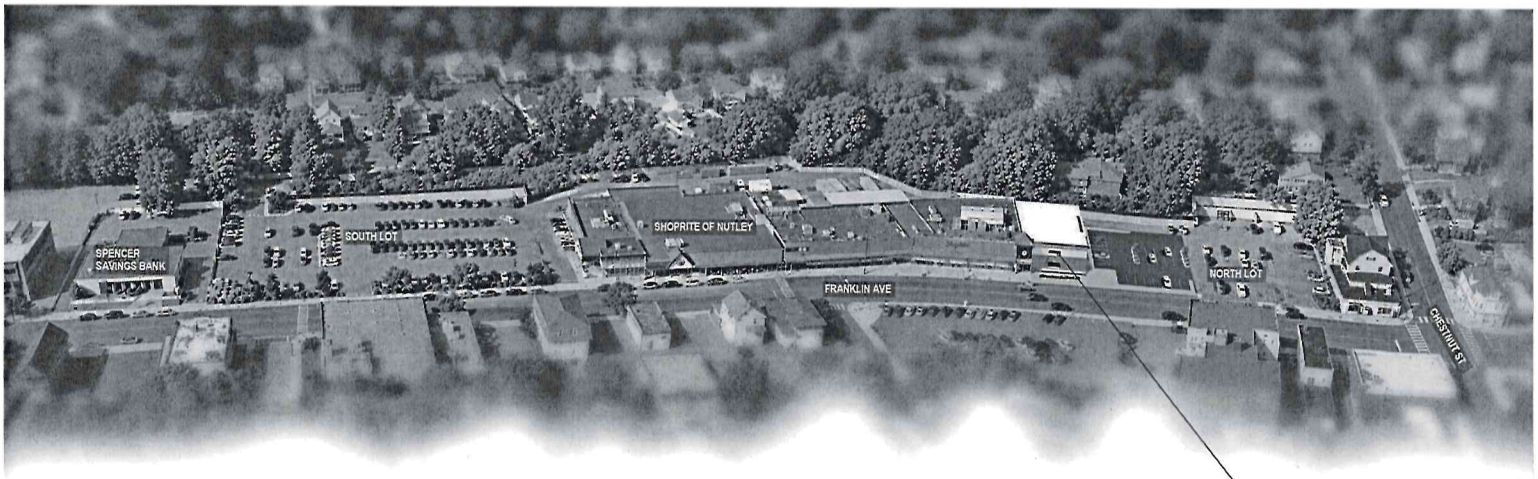


AERIAL VIEW

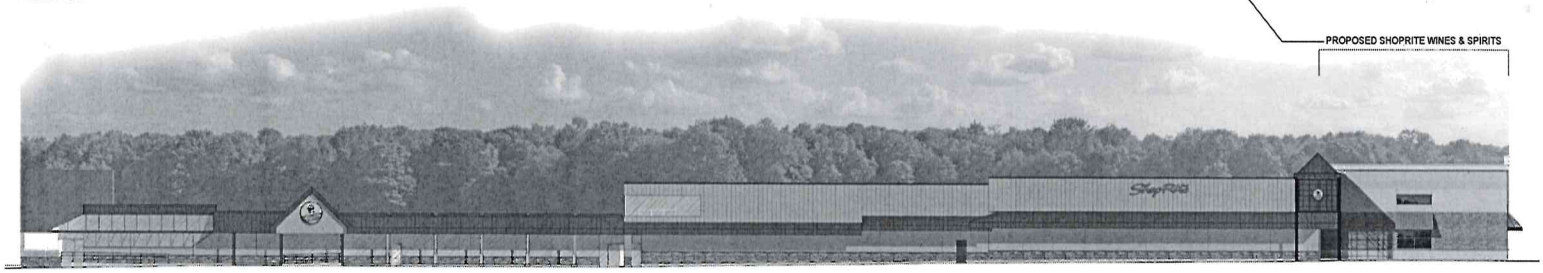

FRONT ELEVATION - SHOPRITE OF NUTLEY + SHOPRITE WINES & SPIRITS



PHOTO OF EXISTING SPENCER SAVINGS BANK / FAR SOUTH LOT

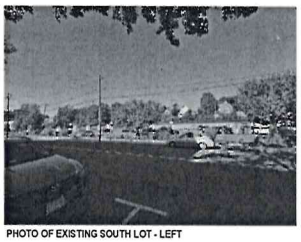


PHOTO OF EXISTING SOUTH LOT - LEFT



PHOTO OF EXISTING SOUTH LOT - RIGHT



PHOTO OF EXISTING NORTH LOT



PHOTO OF EXISTING NORTH LOT / LAUNDROMAT & CHESTNUT ST

barbieri ARCHITECTS

SHOPRITE WINES & SPIRITS at SHOPRITE OF NUTLEY