SHEET No. 7 OF 11

340 KINGSLAND STREET

TOWNSHIP OF NUTLEY, ESSEX COUNTY, NEW JERSEY

EXISTING CONDITIONS

Keller & Kirkpatrick Inc.
CONSULTING ENGINEERS
LAND SURVEYORS
LANDSCAPE ARCHITECTS
PLANNERS
301 Gibraltar Drive, Suite 2A, Morris Plains, NJ, 07960 973-377-8600
Certificate of Authorization #24GA28037400

KEVIN S. BOGERMAN, Professional Land Surveyor, Lic. 41379

02/22/2017

PRO.: 2016072 CHKD.: PAGE:

DATE: 02/06/2017 SCALE: 1"= 40' FLD. BK.:

0 20 40 80 160

REVISIONS 1 2 3 4 5 6

REVISIONS 7 8 9 10 11 12

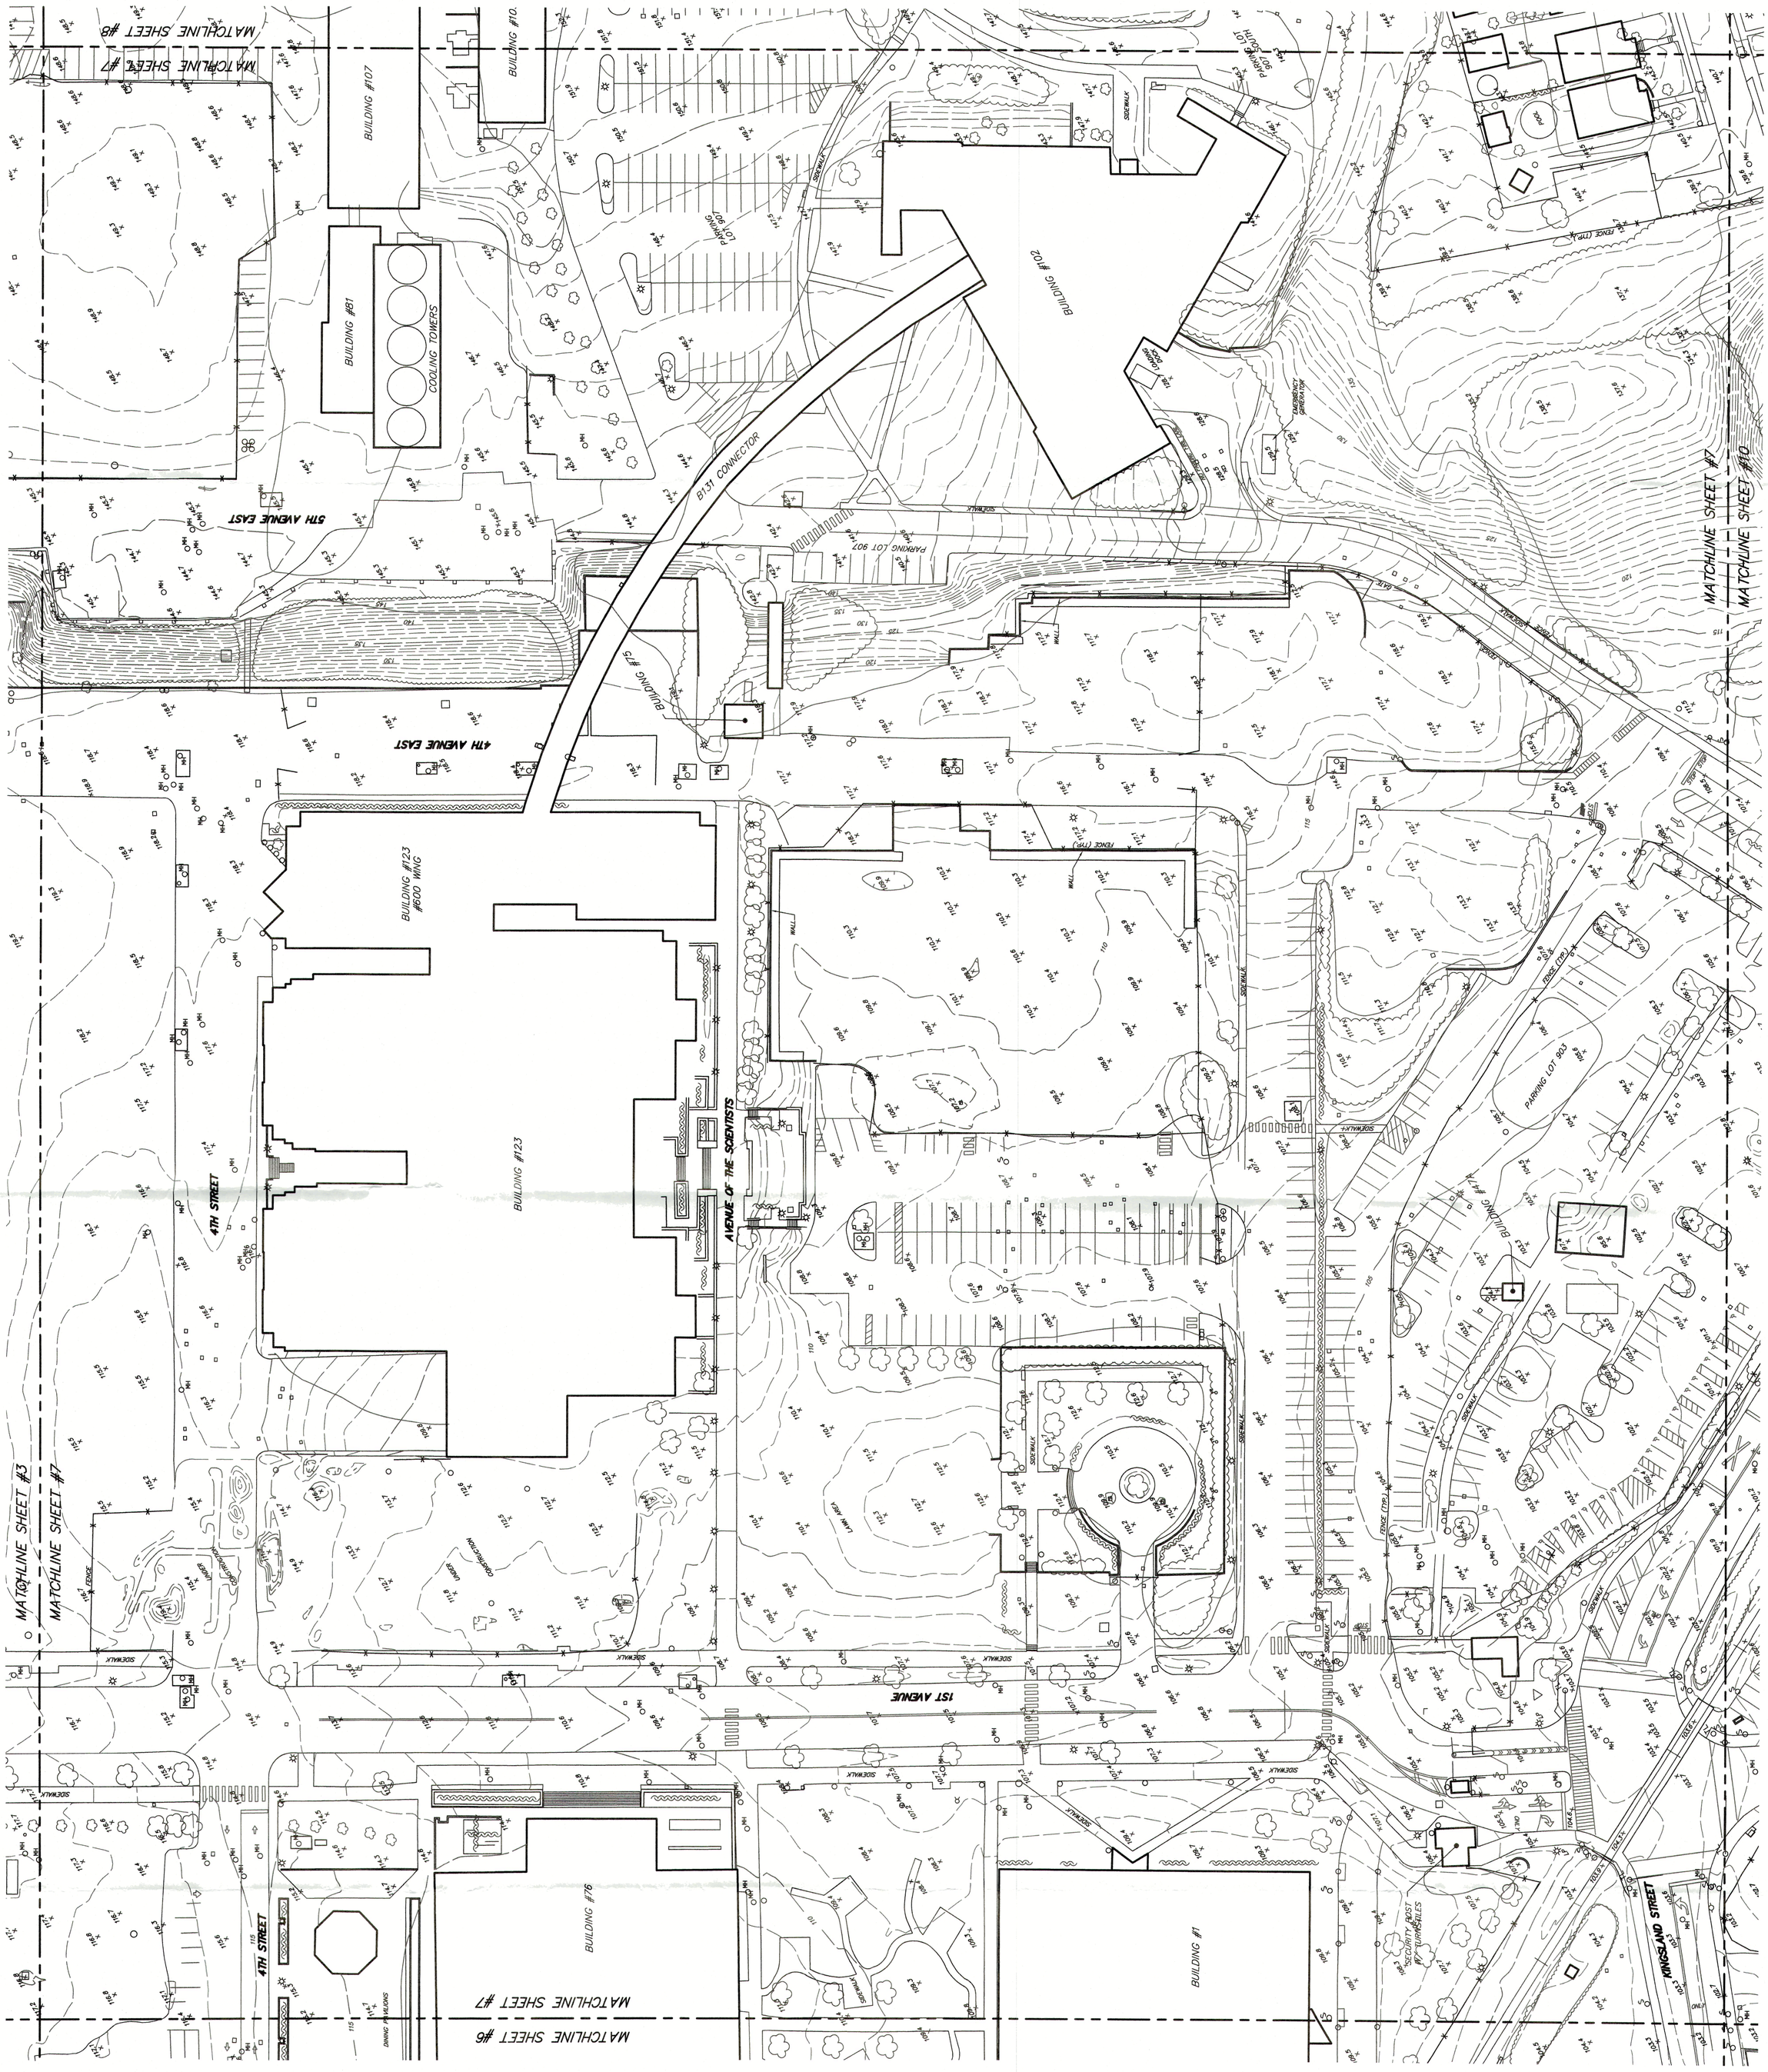

LEGEND

- CURB LINE
- FENCE
- EDGE OF PAVEMENT
- GUARDRAIL
- SIGN
- UTILITY POLE
- SPOT GRADE
- HYDRANT
- LIGHT POLE
- MANHOLE

W:\2016072\dwg\Survdwg\2016072 Aerial Basemap.dwg, Layout7, 2/22/2017 11:51:39 AM, jgallaway

W:\2016072\dwg\Survdwg\2016072 Aerial Basemap.dwg, Layout8, 2/22/2017 11:51:24 AM, jgalloway

SHEET No. 8 OF 11

EXISTING CONDITIONS

340 KINGSLAND STREET

TOWNSHIP OF NUTLEY, ESSEX COUNTY, NEW JERSEY

Keller & Kirkpatrick Inc. Certificate of Authorization #24GA28037400

301 Gibraltar Drive, Suite 2A, Morris Plains, NJ, 07950 973-377-8500

CONSULTING ENGINEERS LAND SURVEYORS — LANDSCAPE ARCHITECTS PLANNERS

02/22/2017

KEVIN S. BOGERMAN, Professional Land Surveyor, Lic. 41379

DATE: 02/06/2017 SCALE: 1"= 40' FLD. BK.:

PROJ.: 2016072 CHKD.: PAGE:

0 20 40 80 160

REVISIONS 1 2 3 4 5 6

REVISIONS 7 8 9 10 11 12