

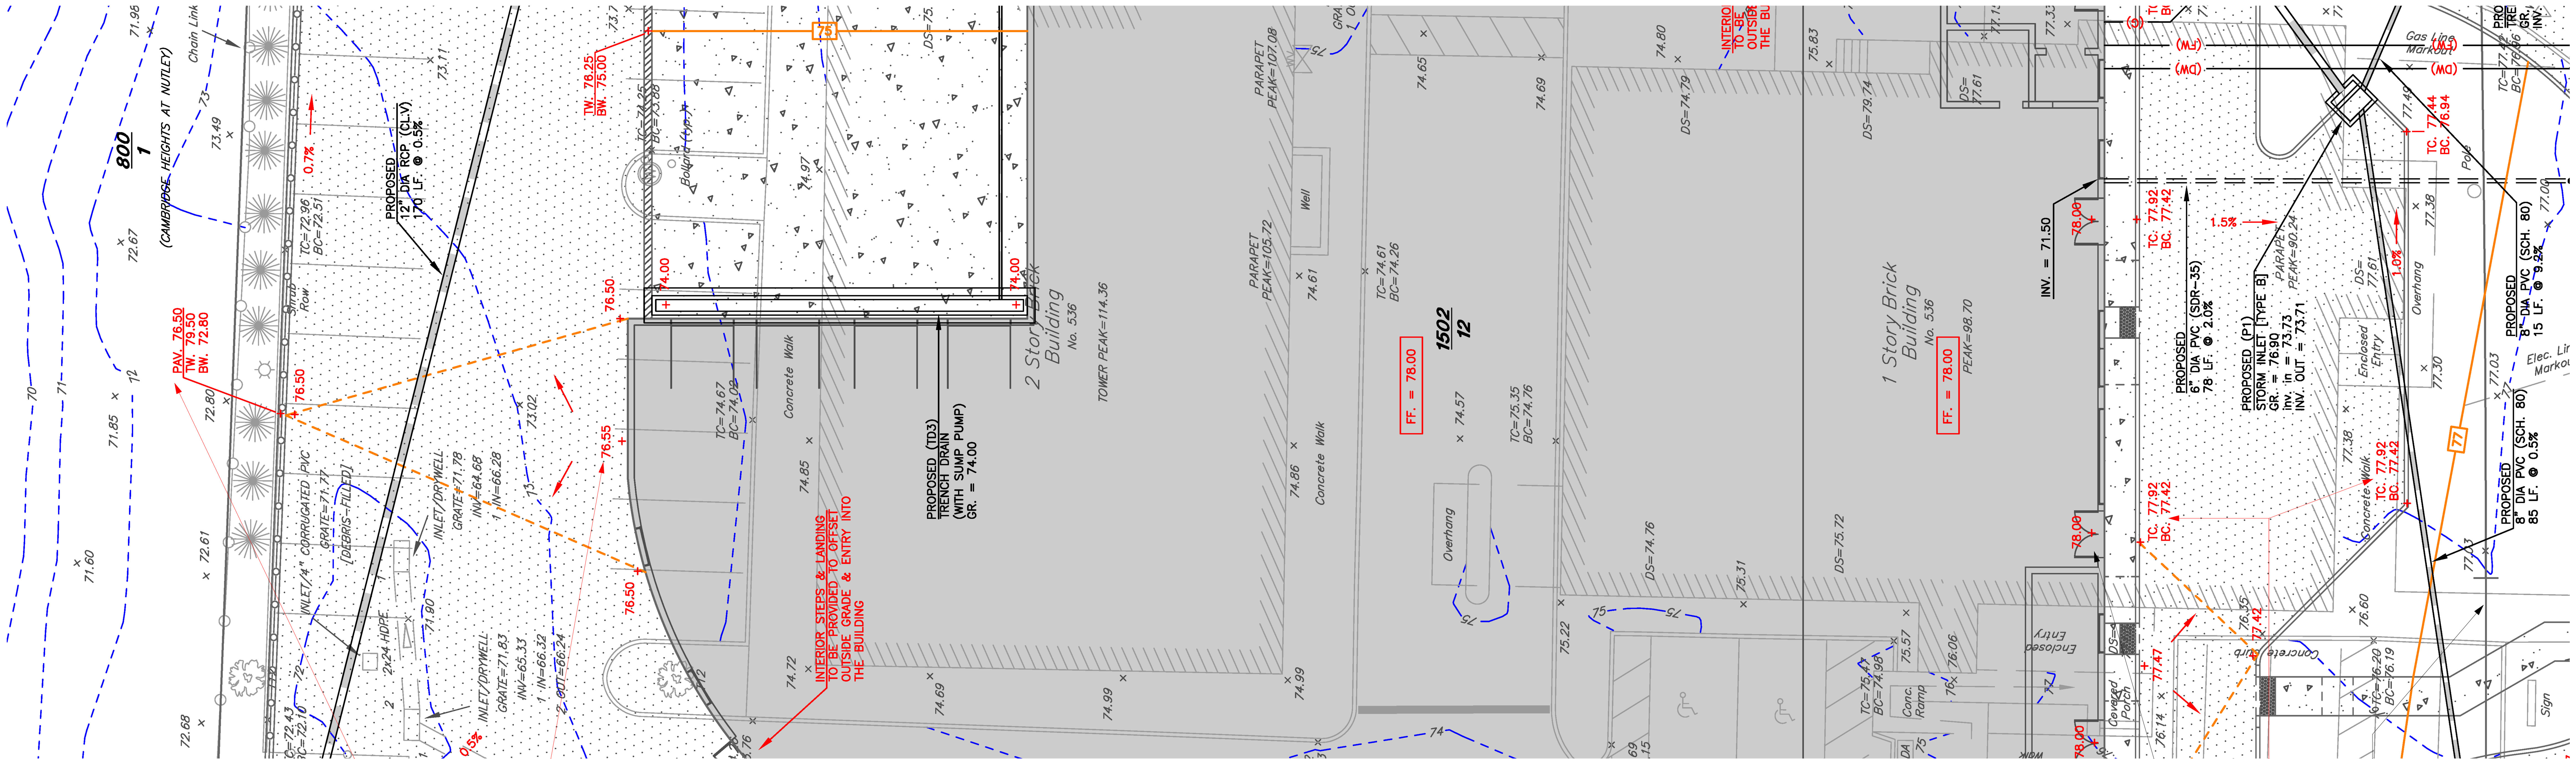


CIVIL SURVEY - NTS

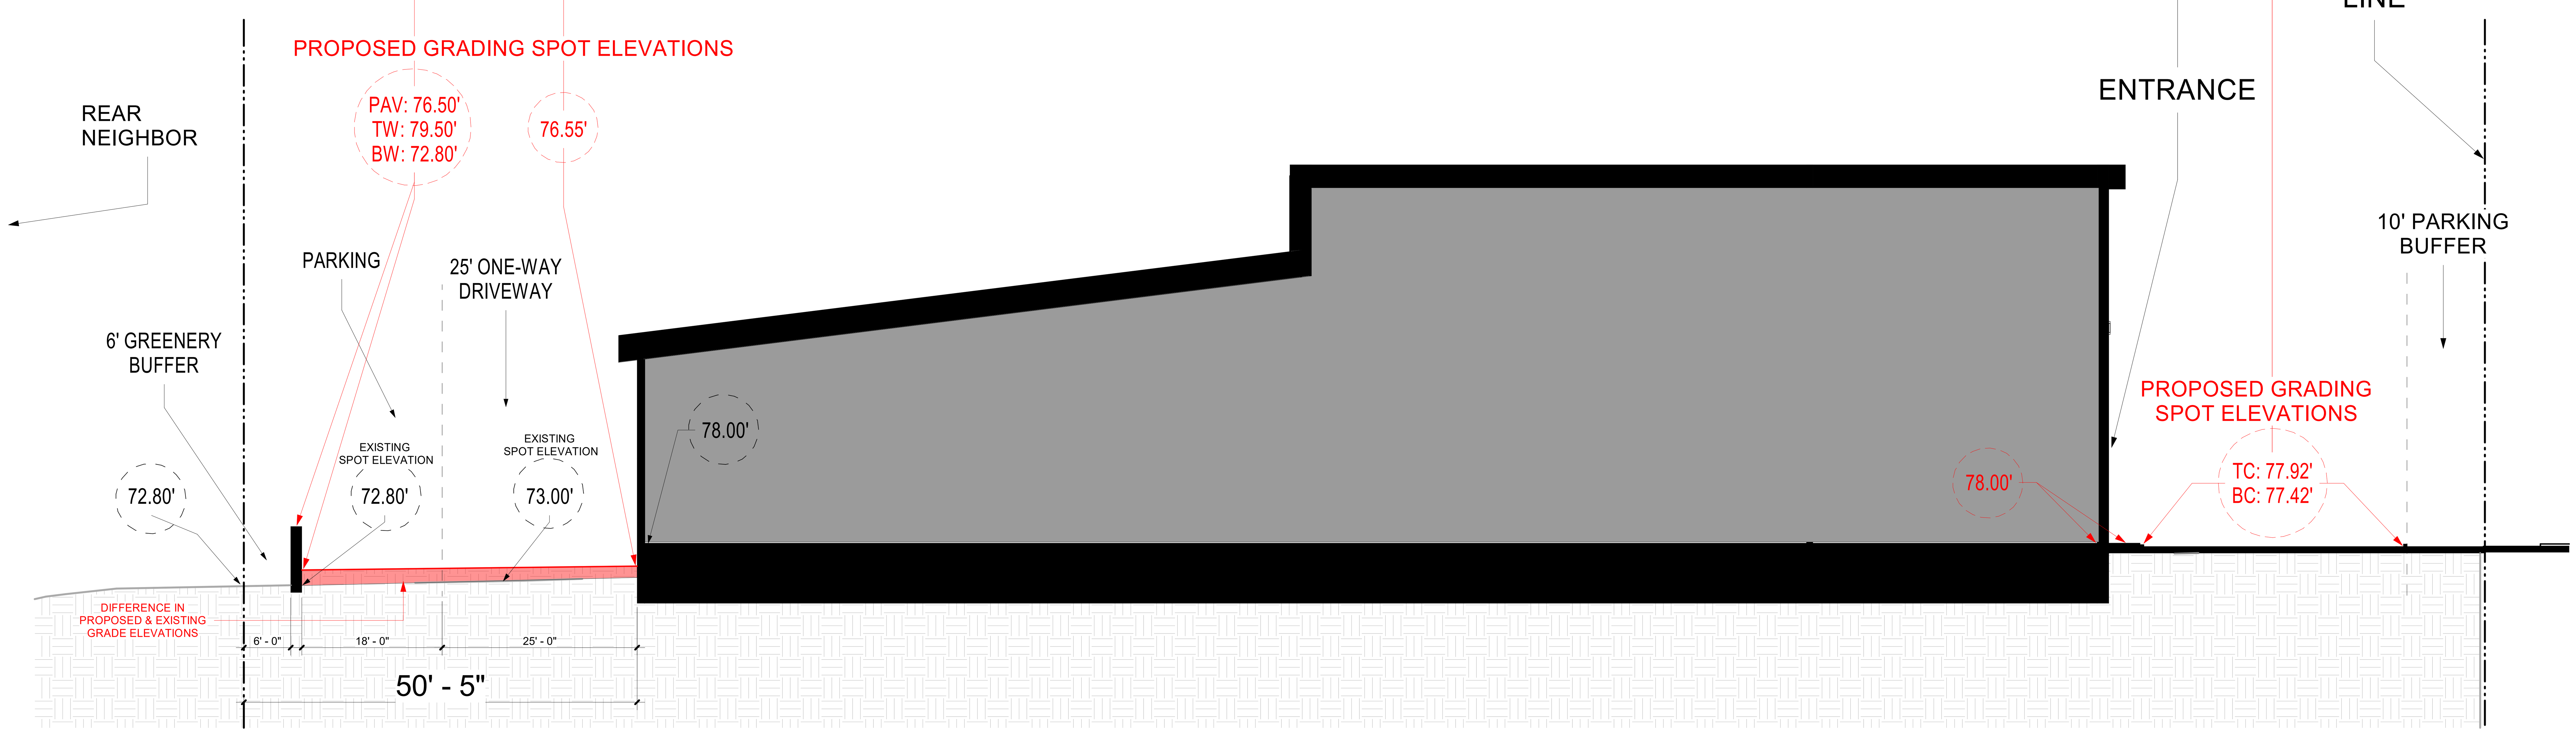

2 Section 6
3/32" = 1'-0"

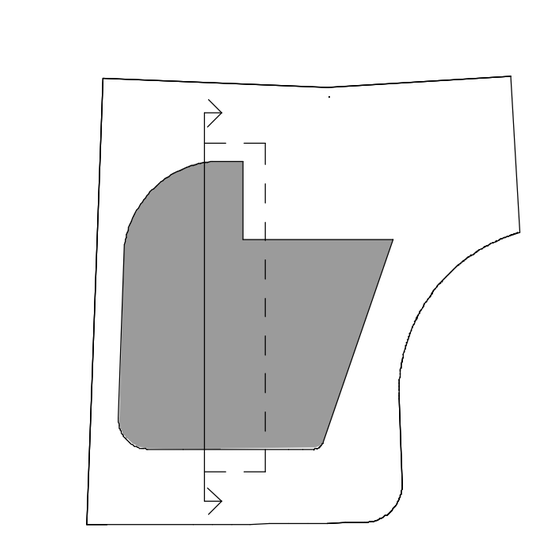

SECTION KEY
N.T.S

ZONING

Revisions

MM/DD/YYYY

536-544
WASHINGTON
AVE, NUTLEY NJ

SANBARDESIGN

Drawing Title:
CROSS SECTION

Date	06/26/2026
Project No.:	89
Drawn by	ABG
Checked by	Checker
Scale	As indicated

Drawing Number:
SK-5

6/26/2026 4:50:09 PM
24"x36"