


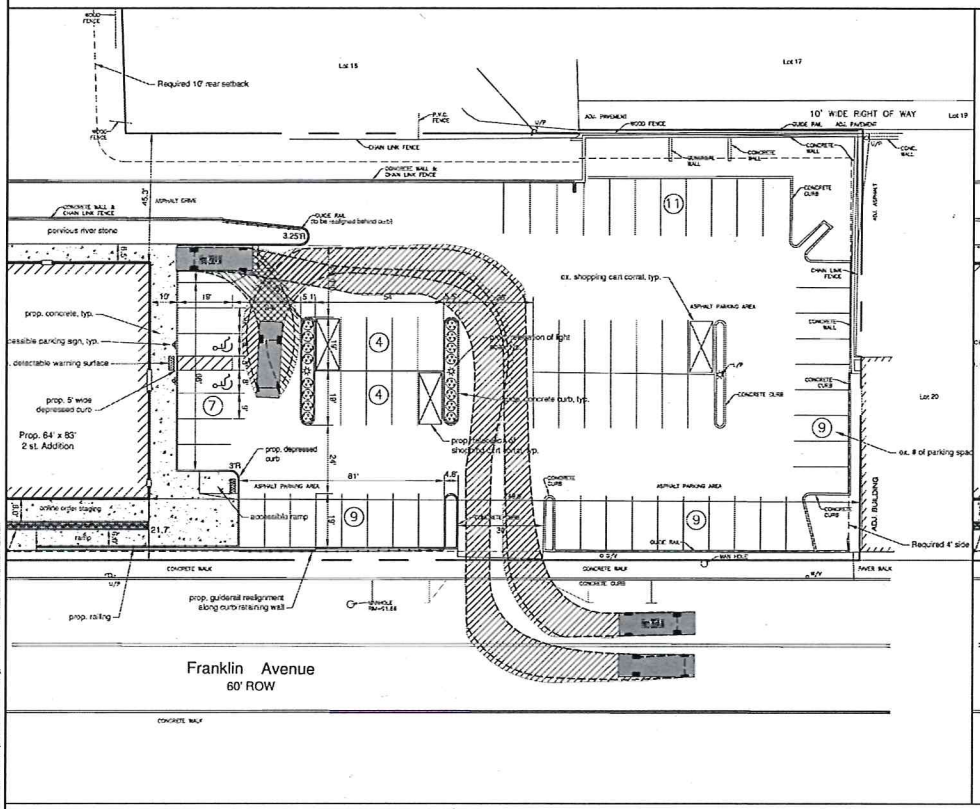


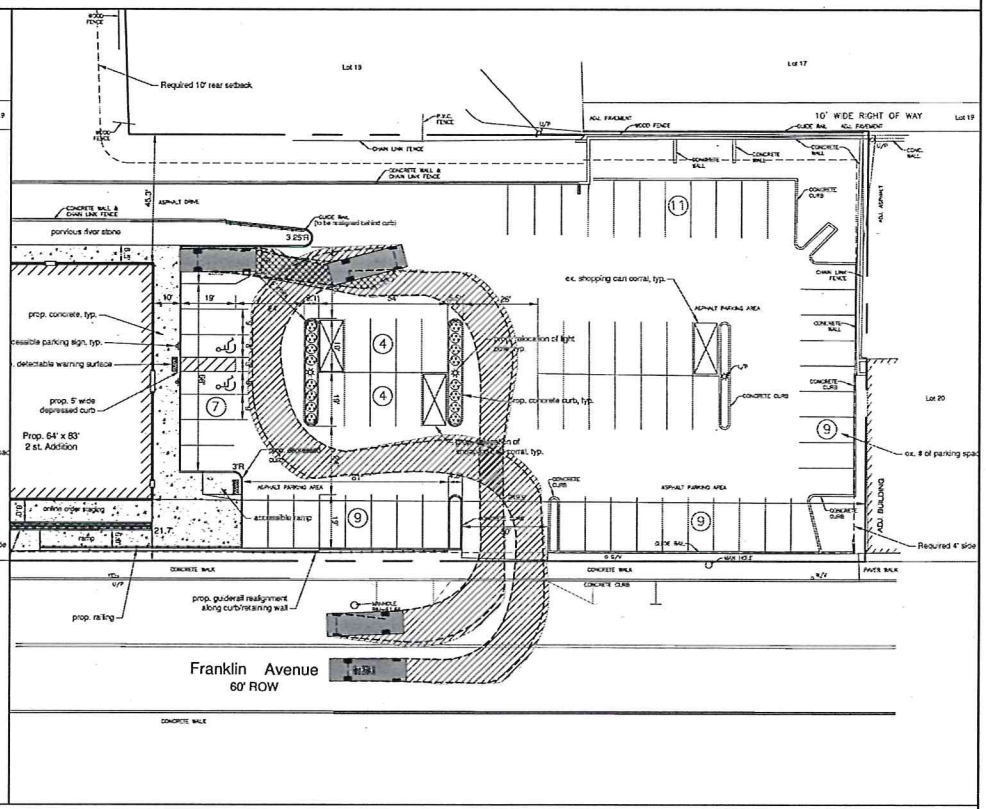

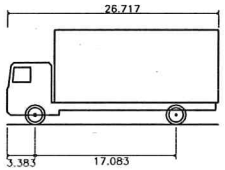

Hino 268A M	
Overall Length	26.717ft
Overall Width	8.042ft
Overall Body Height	8.703ft
Min Body Ground Clearance	1.374ft
Track Width	8.042ft
Lock-to-lock time	6.00s
Wall to Wall Turning Radius	37.100ft

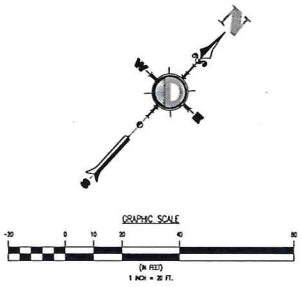

DYNAMIC TRAFFIC, LLC
TRAFFIC IMPACT STUDIES • ACCESS PERMITTING • HIGHWAY & INTERSECTION DESIGN • TRAFFIC SIGNAL & ELECTRICAL DESIGN
Offices conveniently located throughout the United States
New Jersey | Delaware | Florida | Maryland | Pennsylvania | Texas

TITLE: VEHICLE CIRCULATION EXHIBIT

PROJECT: SHOPRITE WINE & SPIRITS OF NUTLEY, LLC
PROPOSED LIQUOR STORE ADDITION
BLOCK 4501, LOTS 24 & 25
437 & 441 FRANKLIN AVENUE (CR 645)
TOWNSHIP OF NUTLEY, ESSEX COUNTY, NEW JERSEY

Job No: 6585-26-04866
DATE: 10/28/2026
DRAWN BY: CGH
SCALE: (V) 1"=20'
DESIGNED BY: CGH
CHECKED BY: CWP
CHECKED BY: _
SHEET No: 1 OF 1

CONNOR G. HUGHES
PROFESSIONAL ENGINEER
NEW JERSEY LICENSE No. 57345

CRAIG W. PEREGOY
PROFESSIONAL ENGINEER
NEW JERSEY LICENSE No. 45680

PROTECT YOURSELF
IT'S FREE, SAVES MONEY & HELPS PREVENT INJURY & DEATH
FOR SAFE DIGGING DIAL 811 OR VISIT WWW.NJ811.COM

Rev. 1 | 1

Comments | Rev. | Date | By

A-5

...Concept_Exhibit\Vehicle Circulation Exhibit\10585260486WD.dwg, ----> 01 VEHICLE CIRCULATION EXHIBIT